

Contractors are not to scale dimensions from this drawing

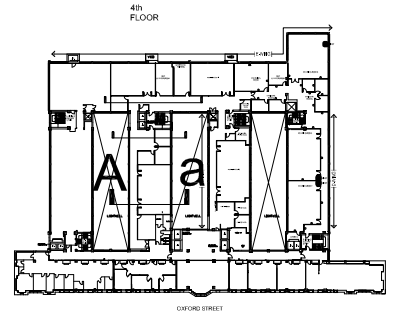


00 Key Plan
Scale 1:1000


N

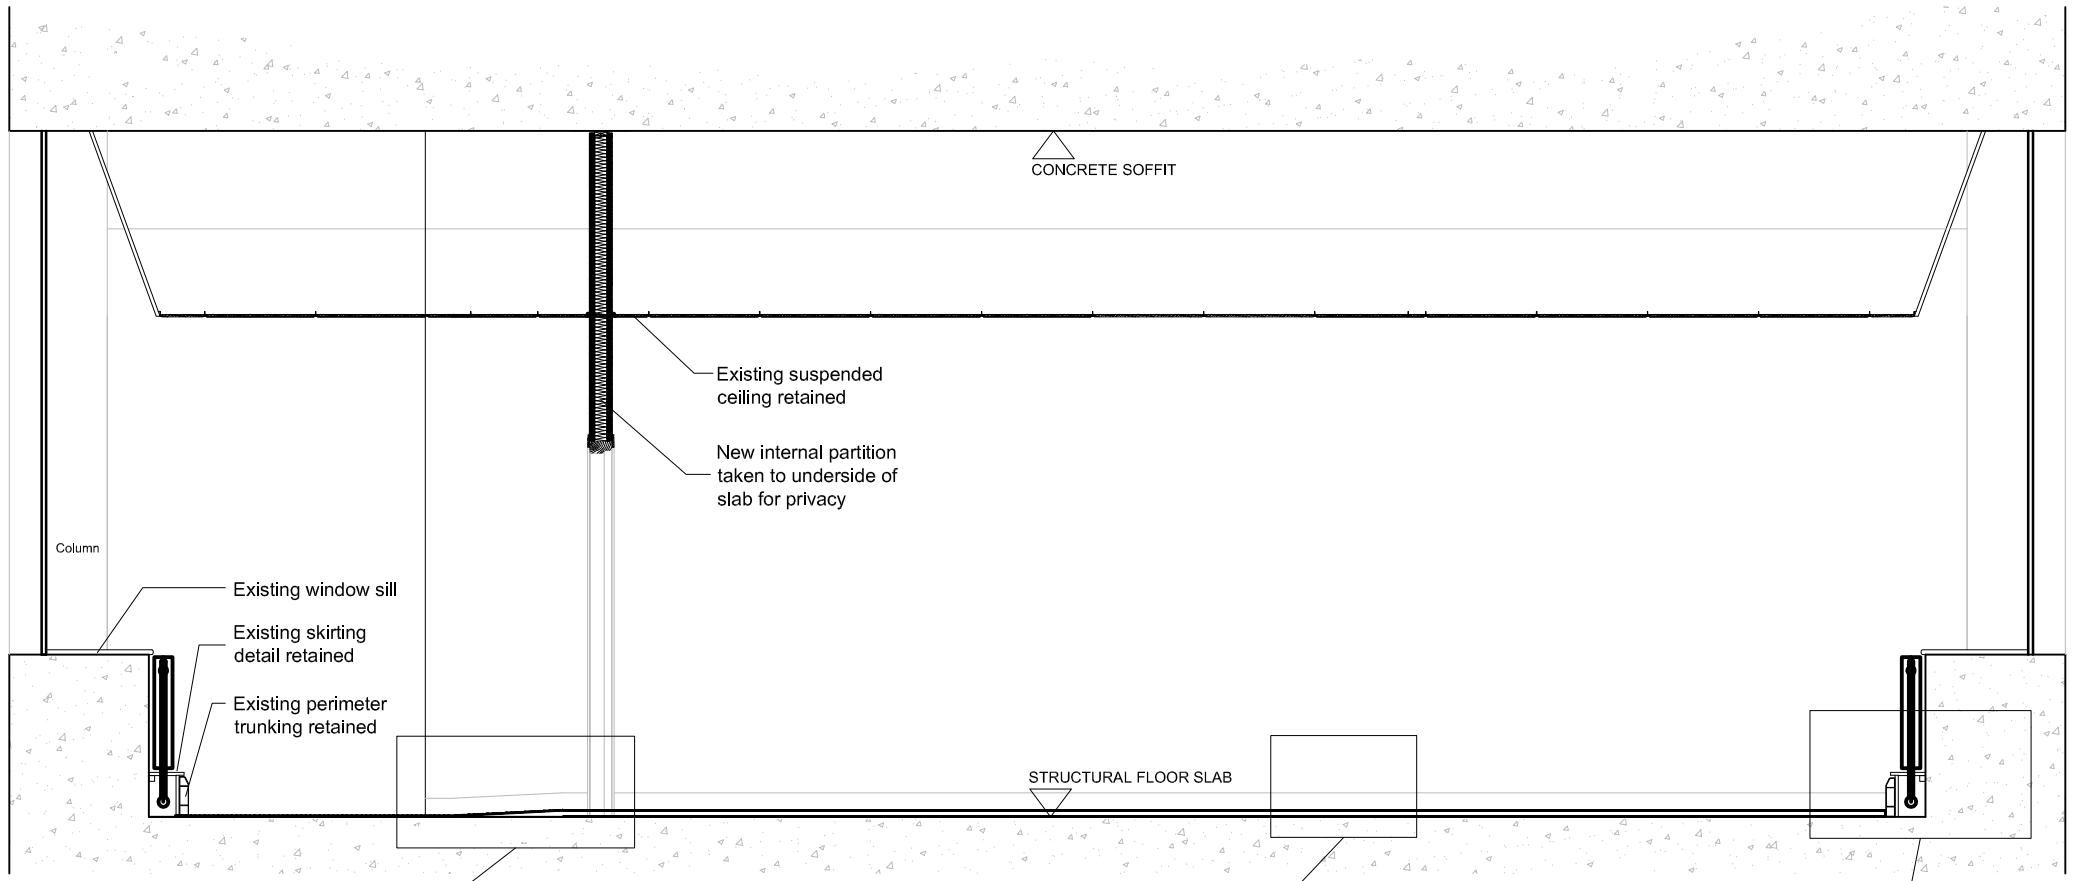


01 Section A-a
Scale 1:20

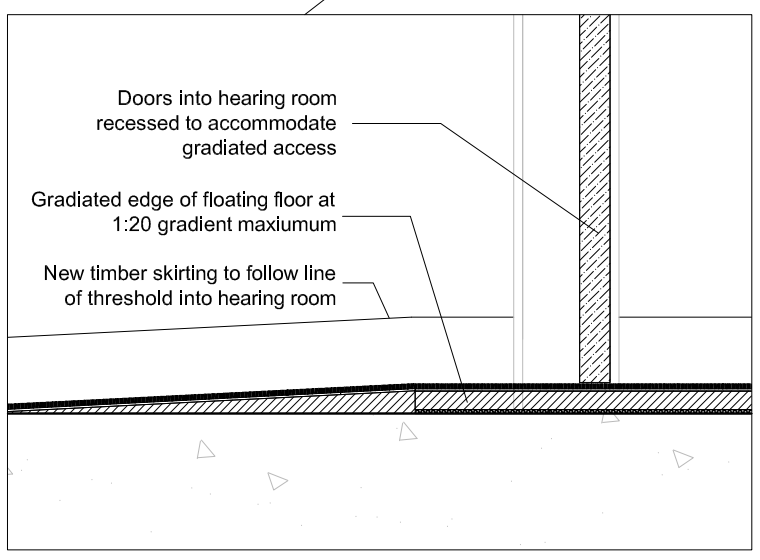

A Detail at threshold to hearing room
Scale 1:5

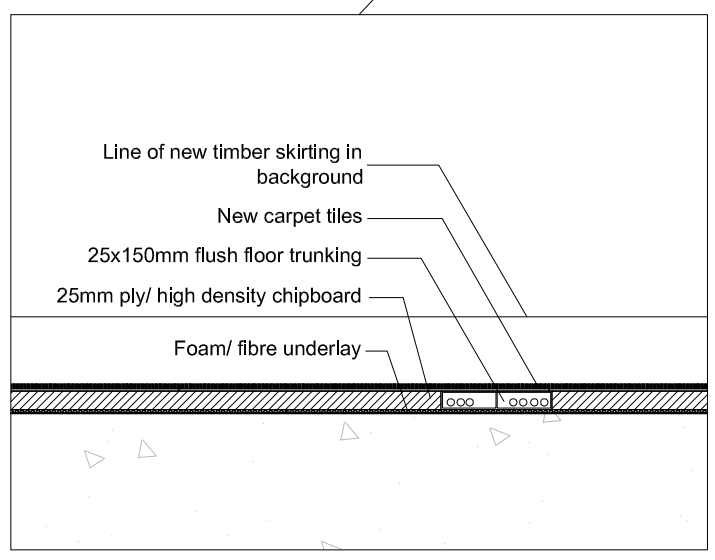

B Detail at mini trunking
Scale 1:5

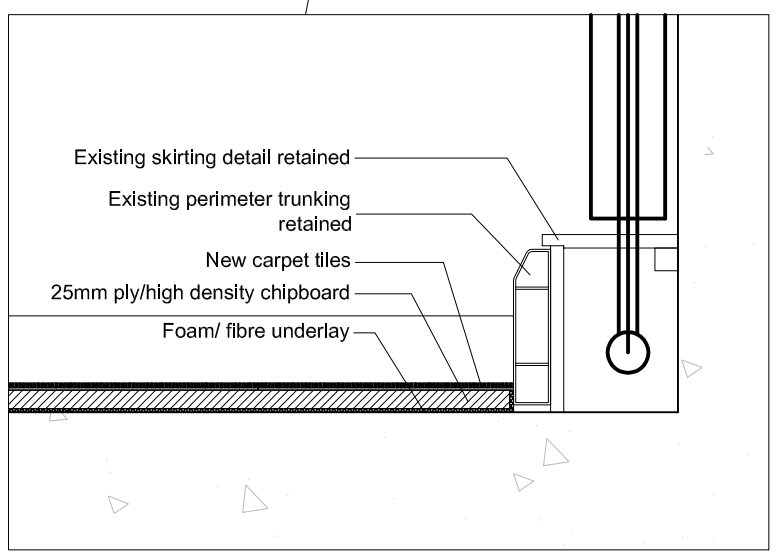

C Detail at skirting
Scale 1:5

Note
Floating floor details are to match existing installation to other hearing rooms on 4th Floor.

Rev:	Date:	Notes:
P1	27.09.11	Issued for planning

BroadwayMalyan BM
Architecture Urbanism Design

Merchants Warehouse
Castle Street, Castlefield
Manchester
M3 4LZ

T: +44 (0)161 819 2277
F: +44 (0)161 819 2332
E: Man@BroadwayMalyan.com

www.BroadwayMalyan.com

Client
General Medical Council

Project
St James' Buildings

Description
Internal elevations
4th Floor
Elevation A-a plus typical floor details

Status
Planning

Scale	Drawn	Date
1:20@A1	ILP	Sept 2011
Job number	Drawing number	Revision
28479	A-04-001	P1

Original size 100mm @ A1 Copyright Broadway Malyan Limited