NOTES
The Contractor is to check all dimensions and conditions on site before commencing. Do not scale from this drawing. This drawing remains the copyright of POZZONI LLP.

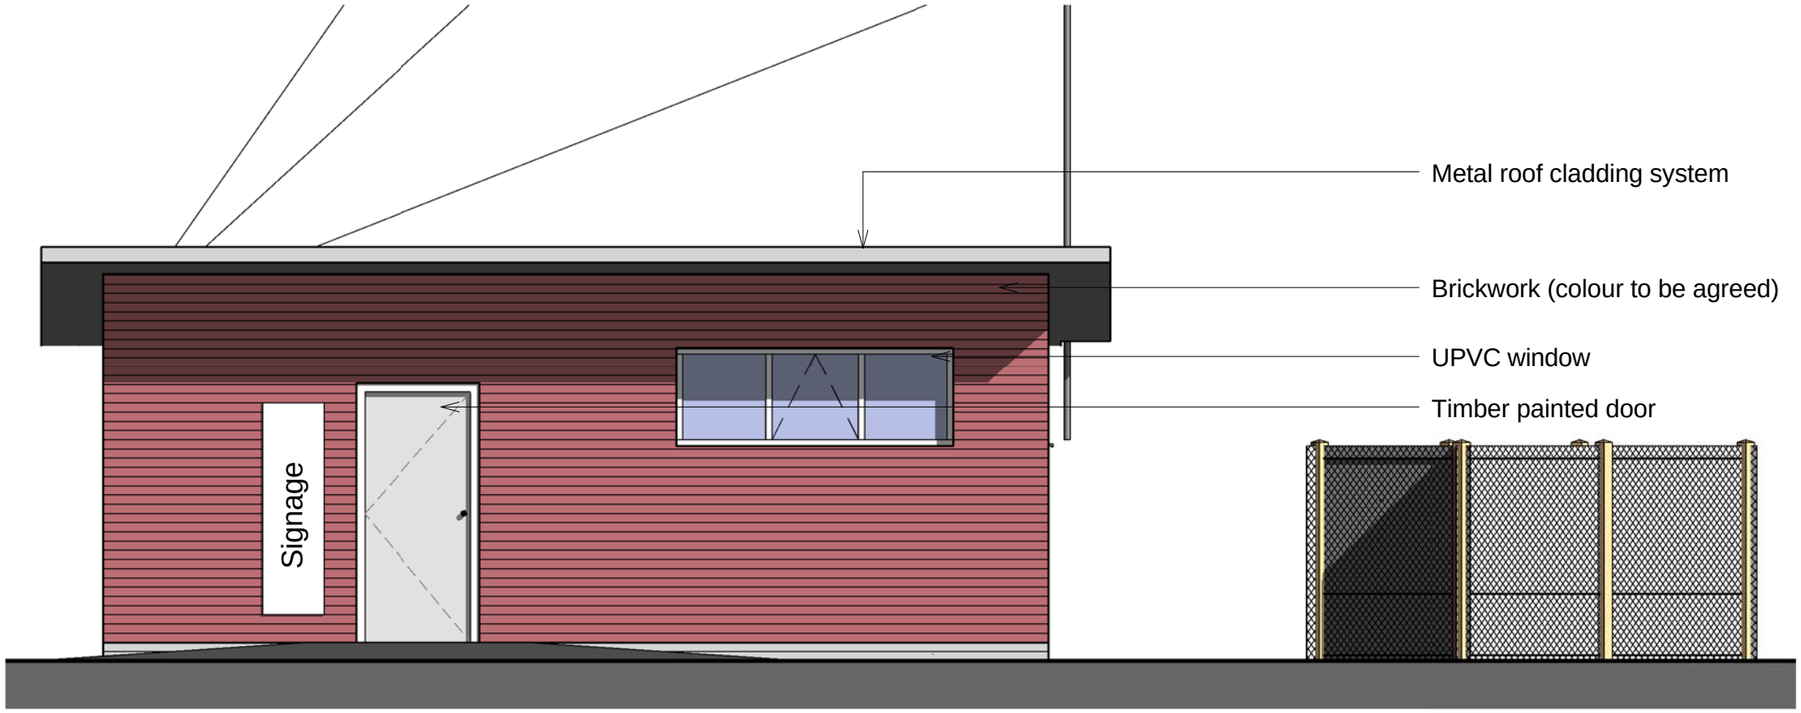

West
1 : 50

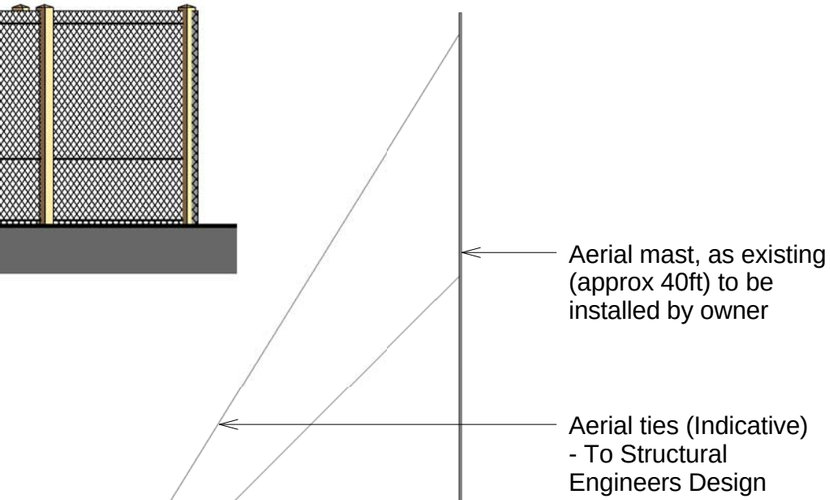

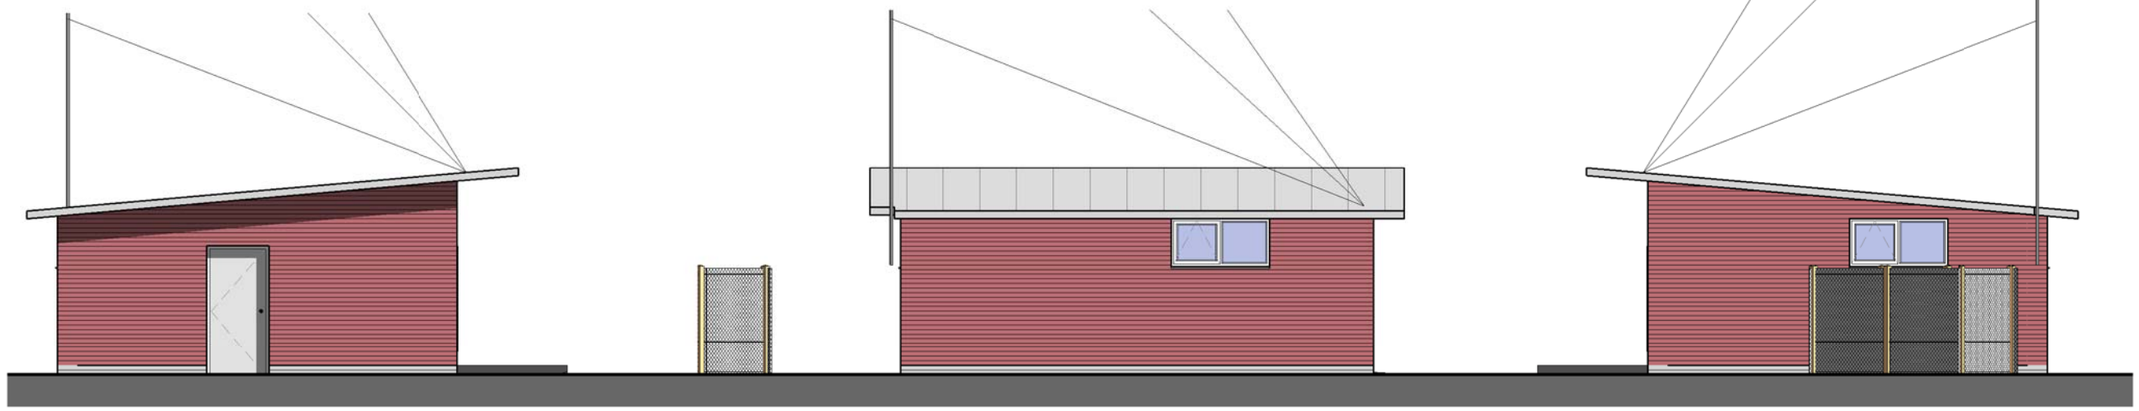

North
1 : 100

East
1 : 100

South
1 : 100

- [ ] Feasibility
- [x] Design
- [ ] Tender
- [ ] Contract
- [ ] Construction
- [ ] As Built

Client	Wythenshawe Community Housing Group
Job	Taxi Office
Drawing	Proposed Elevations
Scale	As indicated @ A3
Drawn	CW
Date	21/08/13 Rev
Drg. No.	P3642-01 004

POZZONI
T 0161 928 7848
F 0161 926 9428
E architects@pozzoni.co.uk
2 Woodville Road
Altrincham
WA14 2FH