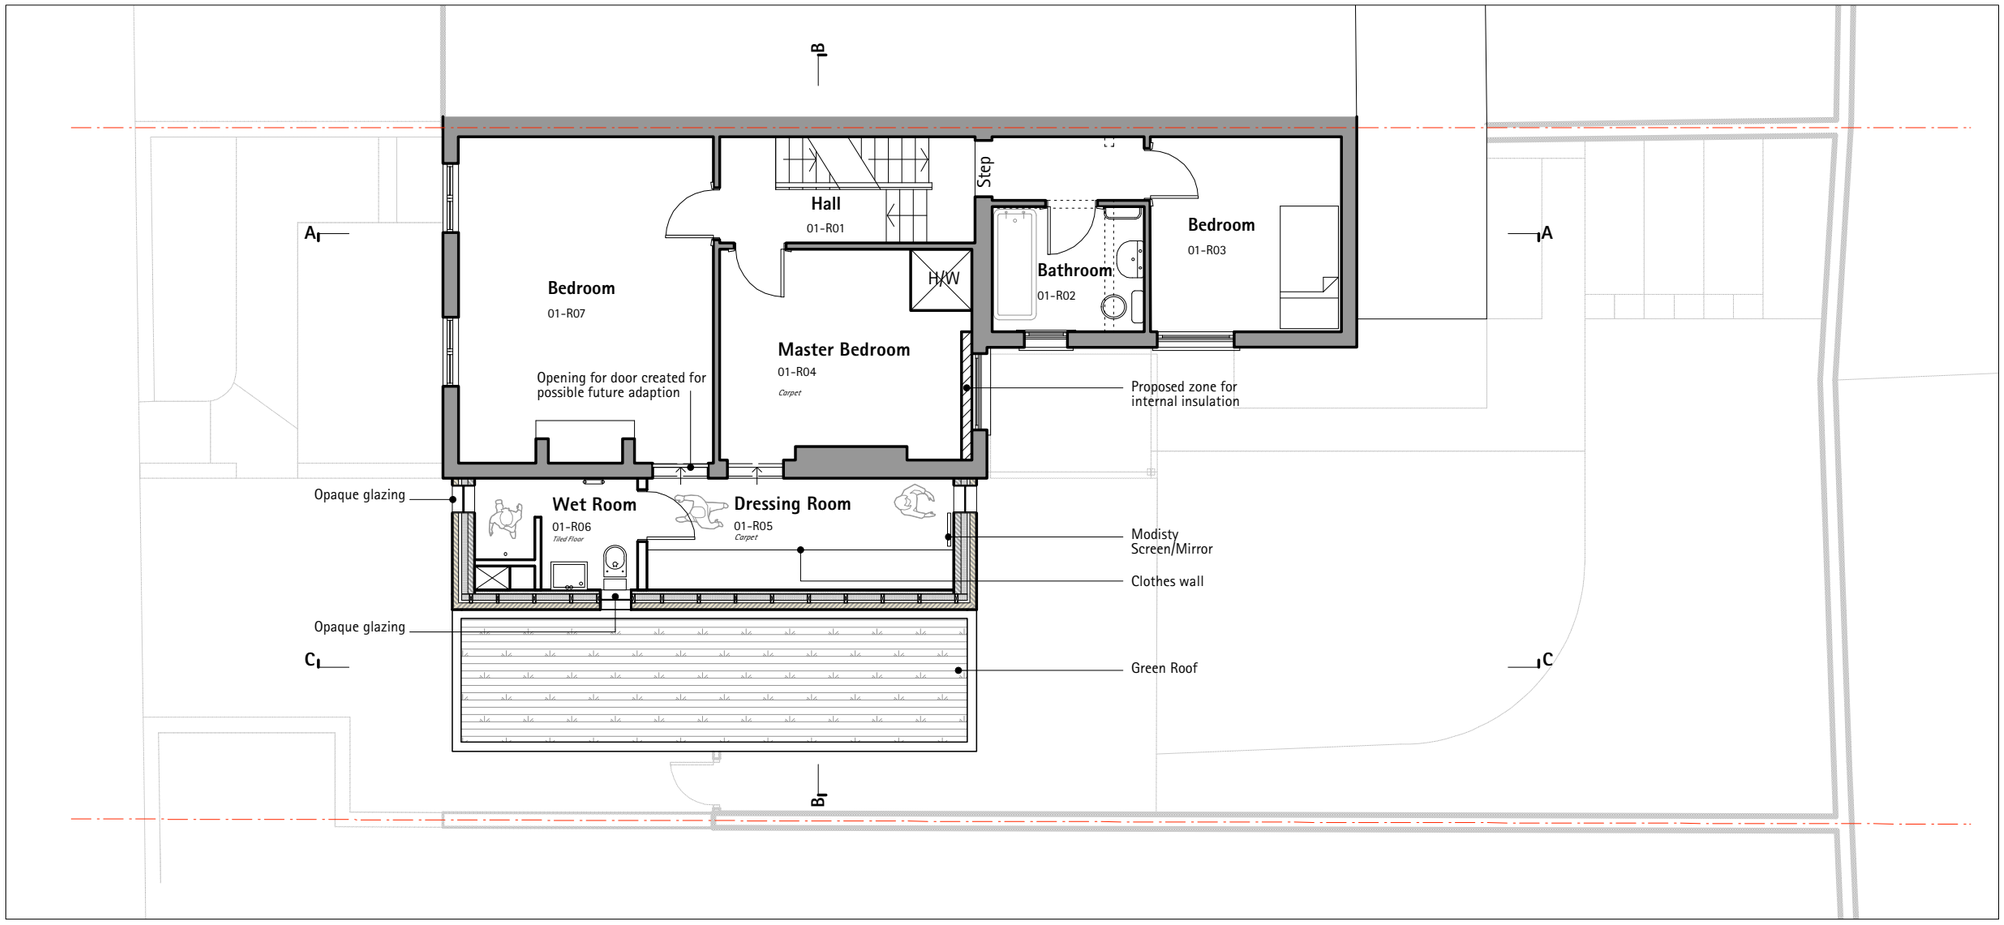

First Floor Plan

as proposed

0 1 2 3 4 5 (metres)

Key

North

Client Paul & Emma Corbett

Project Birch Grove Manchester
7 Birch Grove Manchester M14 5JX

Rev: Date Description

Document First Floor Plan as proposed

Status For Planning Approval

Scale & Date 1:100 @ A3 May 2008

Doc Ref BGM LD 0302 B

arca
Arca Architects & Industrial Designers
Carver's Warehouse 77 Dale Street Manchester M1 2HG
t 0161 236 6886
f 0161 236 5775
e info@arca.co.uk

© This drawing is copyright Arca