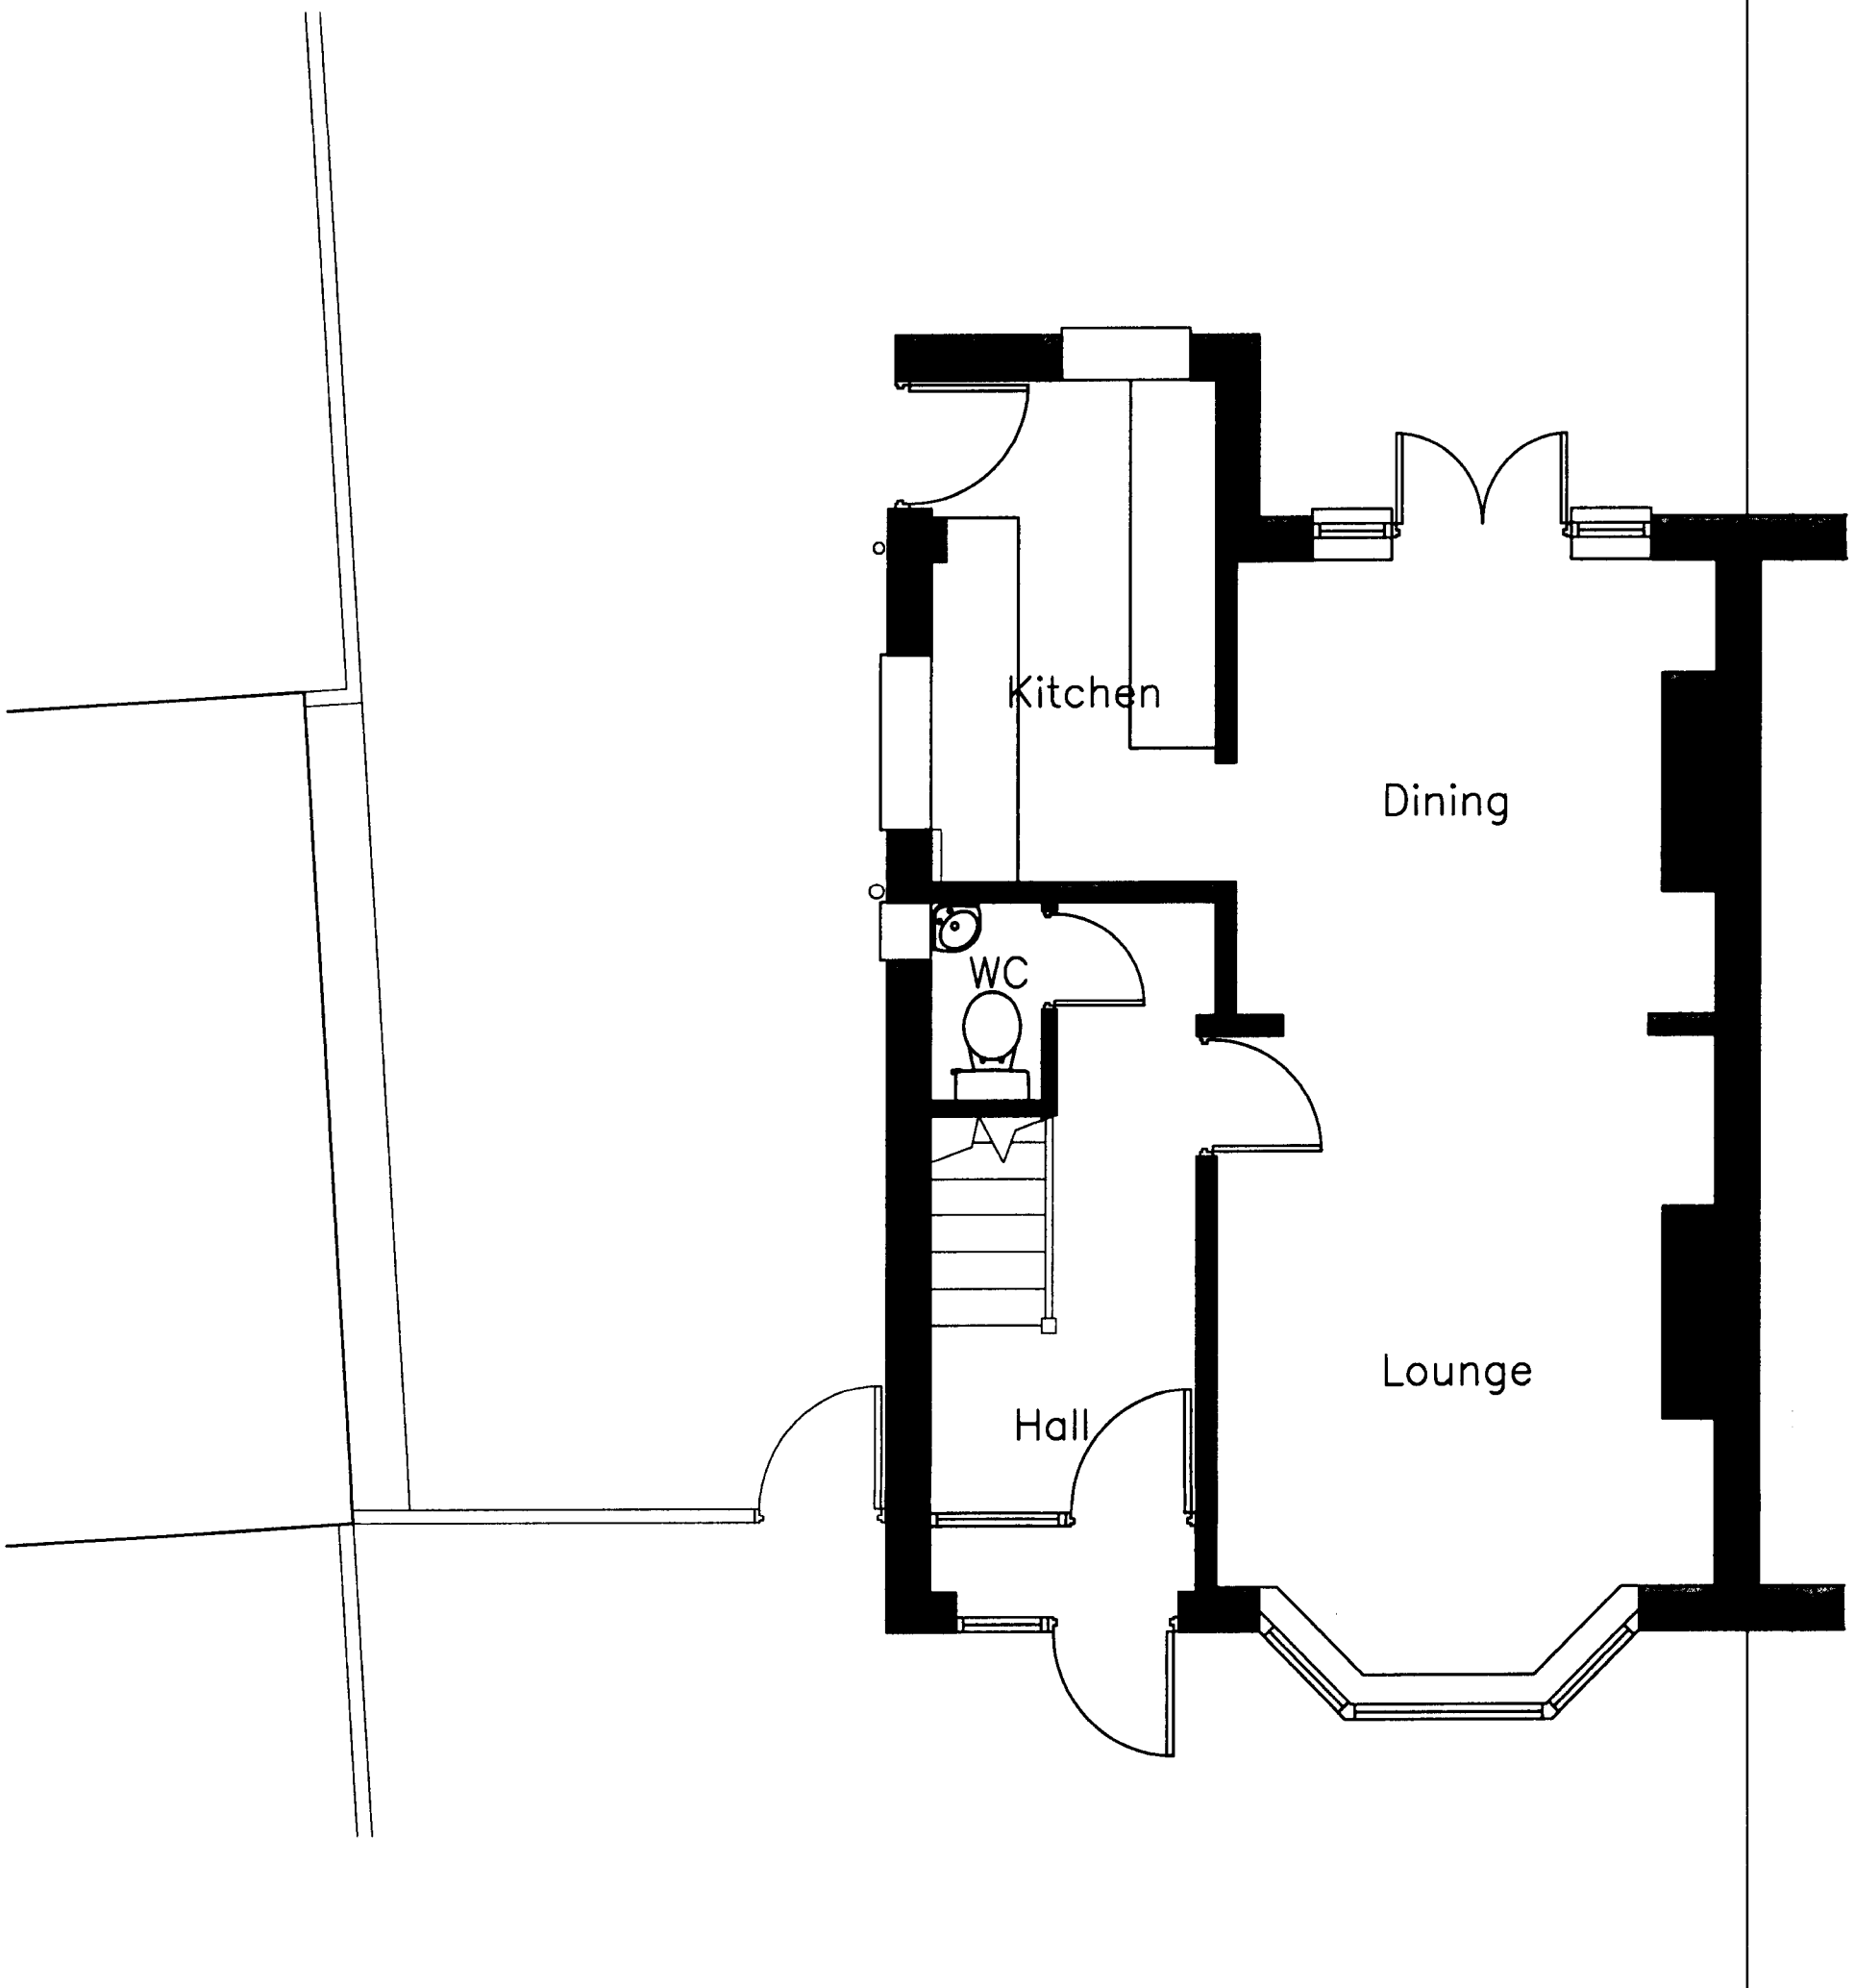

Existing Ground Floor Plan
Extension to 1 Silverstone Drive
Clayton Bridge
Manchester M40
SCALE - 1:50 @ A3