
Mapping sourced from Ordnance Survey

Location Map

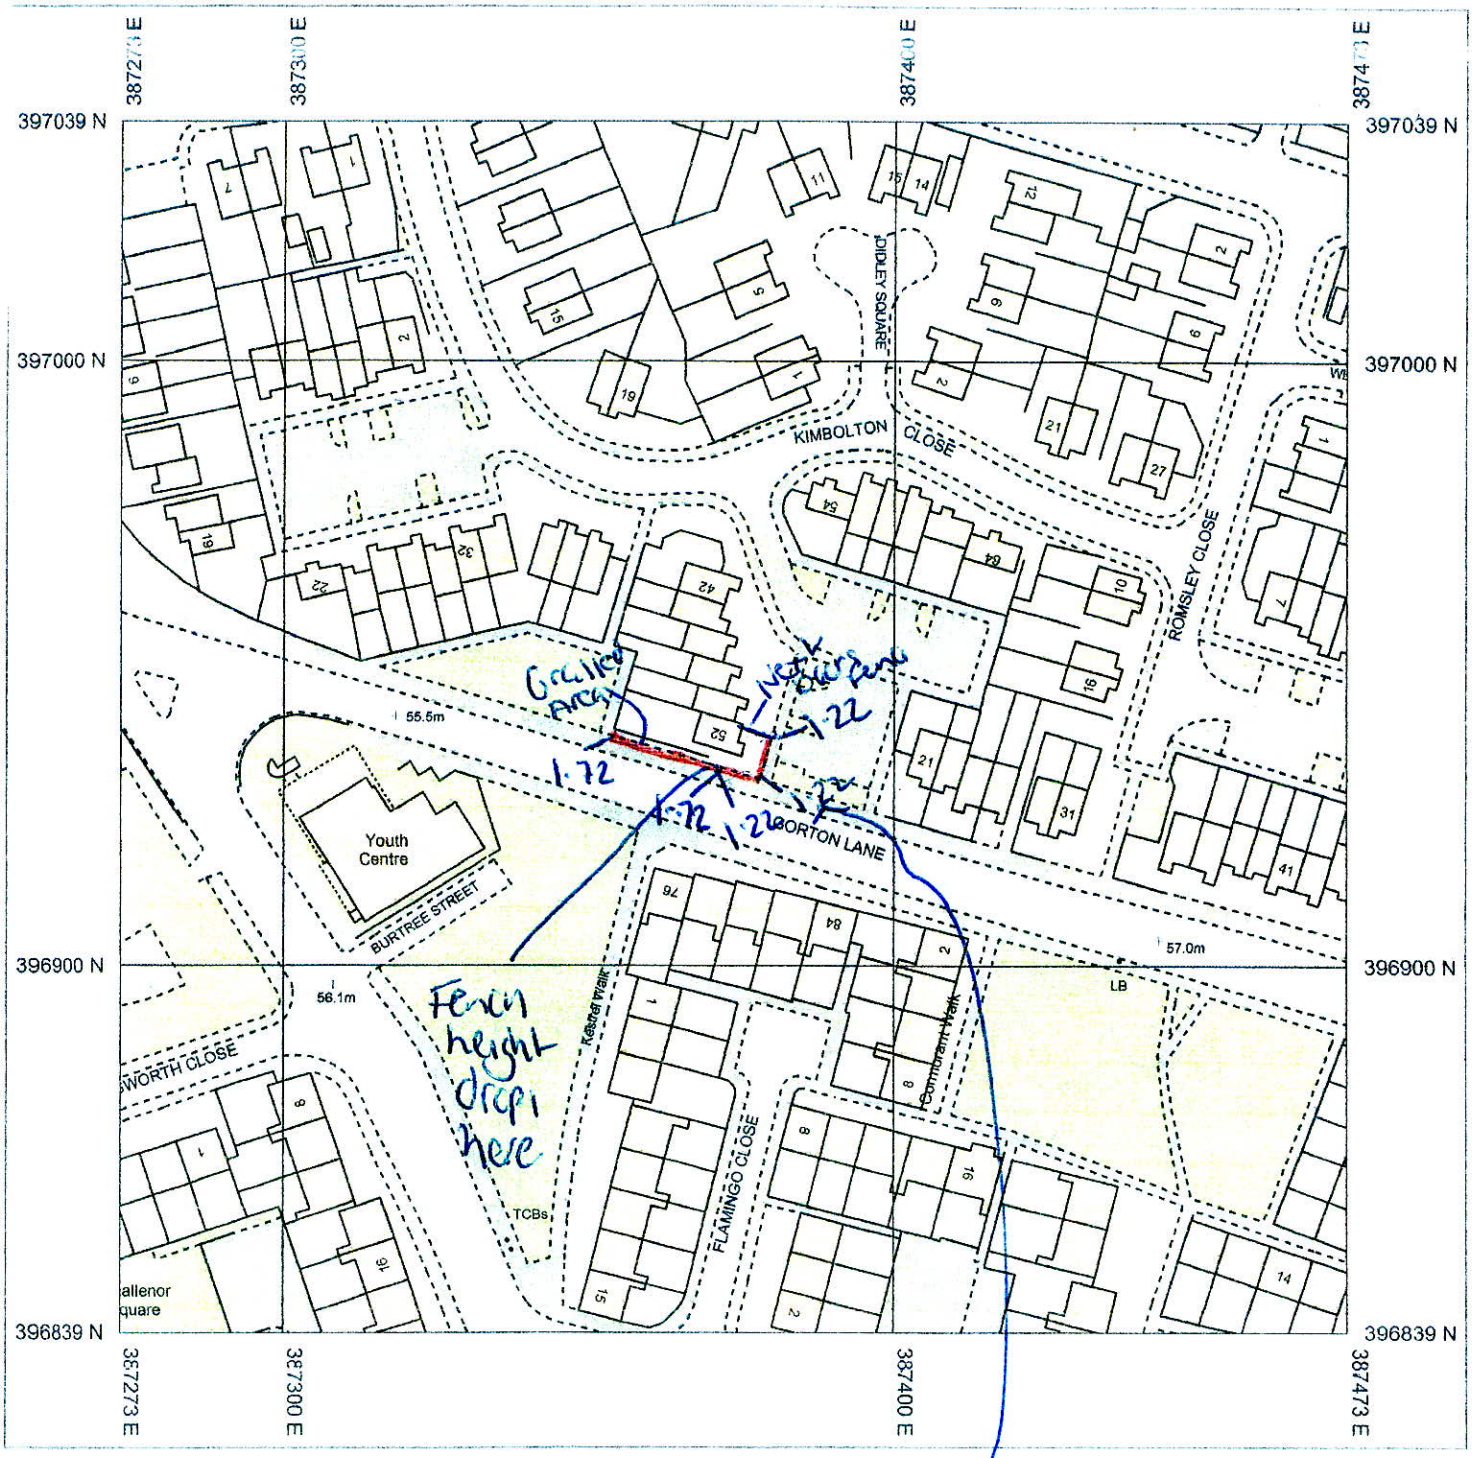

Produced 12/08/2013 from the Ordnance Survey National Geographic Database and incorporating surveyed revision available at this date. © Crown Copyright 2013

Reproduction in whole or in part is prohibited without the prior permission of Ordnance Survey

Ordnance Survey and the OS Symbol are registered trademarks of Ordnance Survey, the national mapping agency of Great Britain.

The representation of a road, track or path is no evidence of a right of way.

The representation of features as lines is no evidence of a property boundary.

0 20 40


Scale 1:1250

Supplied By: **Dash**

Serial number: 001115519

Plot Centre Coordinates: 387373, 396939

PLANNING AND BUILDING CONTROL
03 SEP 2013

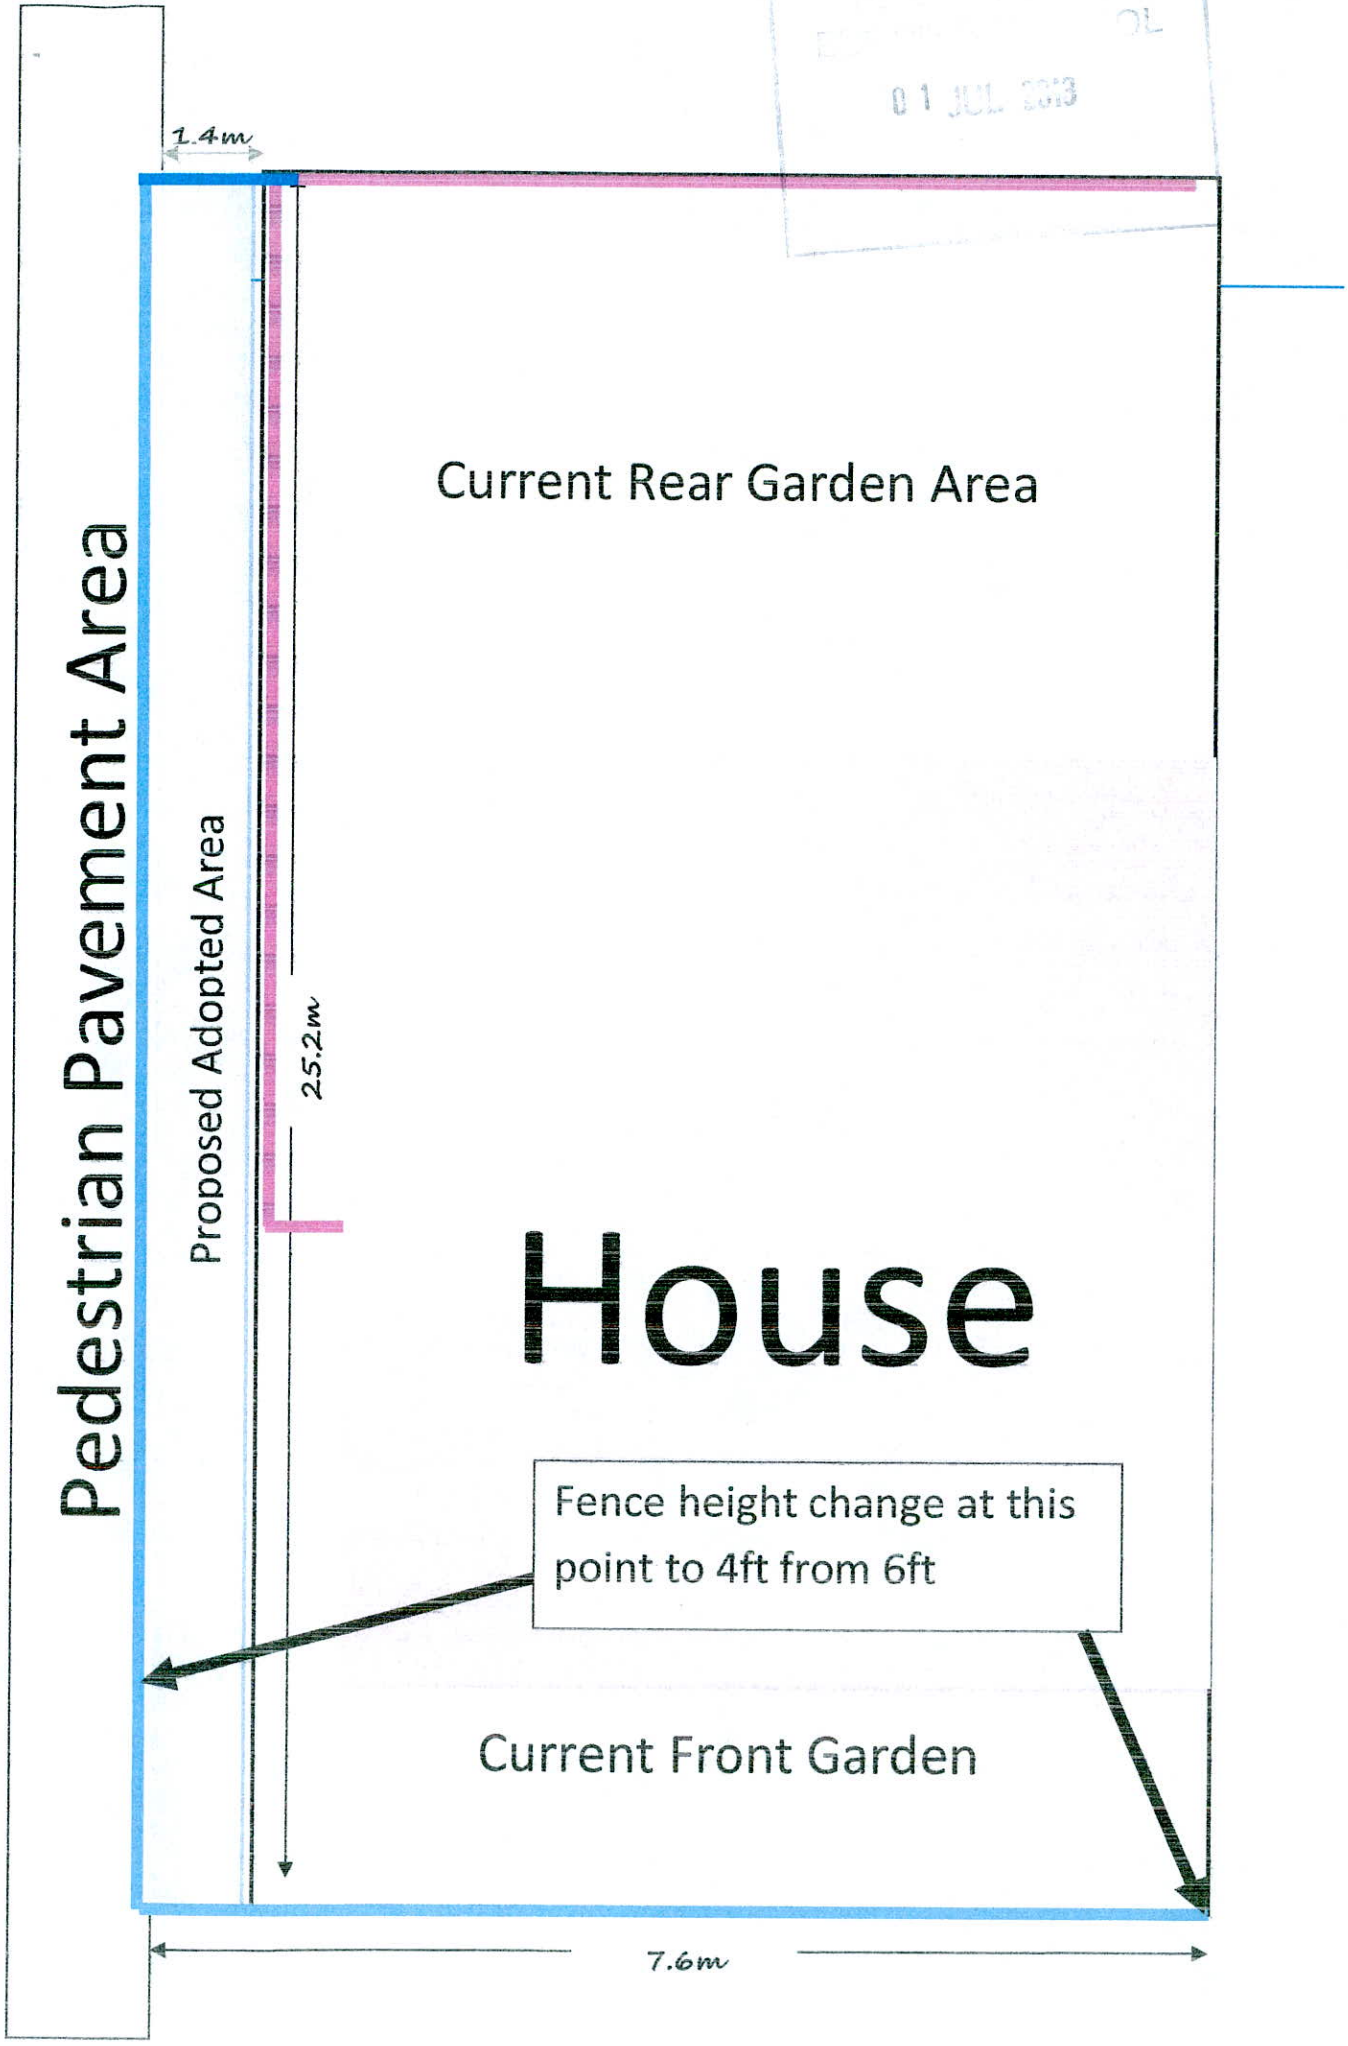
1.4m
Current Rear Garden Area
Pedestrian Pavement Area
Proposed Adopted Area
25.2m
House
Fence height change at this point to 4ft from 6ft
Current Front Garden
7.6m