SITE: The Old Grapes
ADDRESS: Manchester

CLIENT: Punch
SCALE: -
DATE: 20.9.12
DRAWN BY: JS
SAVED AS: 1205 Planning
TYPEFACES: NewYork
AMENDED:

SIGNAGE

Sign A. FIVE x new flat aluminium panels ONE x new set of individual chiselled housename letters and vinyl decoration. to rest. New trough light

Sign B. TWO x new double sided pictorials illuminated by new linolites to existing brackets. ONE x new scrollwork top to match existing

Sign C. TWO x respray and refurbish large hanging lanterns and brackets

Sign D. Deleted

Sign E. TWO x recover double sided awnings and signwrite logo to valance

Sign F. N/A

Sign G. TWO x new floodlights

Sign H. ONE x new set of window vinyls to screens and windows having clear background with etched display

SIGN COLOURS:

Black


Silver Finish

10 B 15

RAL 3004

BUILDING COLOURS:

10 B 15

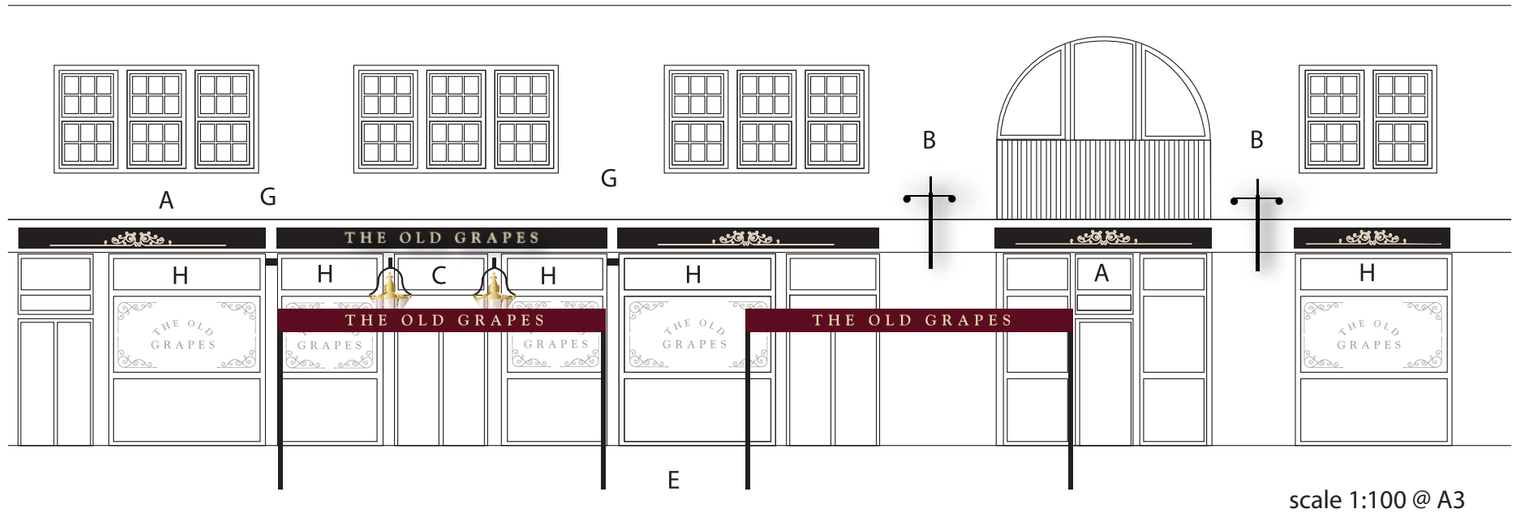

scale 1:100 @ A3

signs limited
signs of experience

DESIGN COPYRIGHT: THIS DRAWING SHOULD NOT BE REPRODUCED UNLESS BY EXPLICIT CONSENT.

NOTE: PRINTED COLOURS MAY NOT SHOW TRUE REPRESENTATION.

tel: 0113 2798266 fax: 0113 2794414 e-mail: sales@sr-signs.co.uk