

PROPOSED ELEVATIONS
8 HERITAGE GARDENS
DIDSBURY
drawing no.3

0 1 2 3 4 metres

Scale 1:100

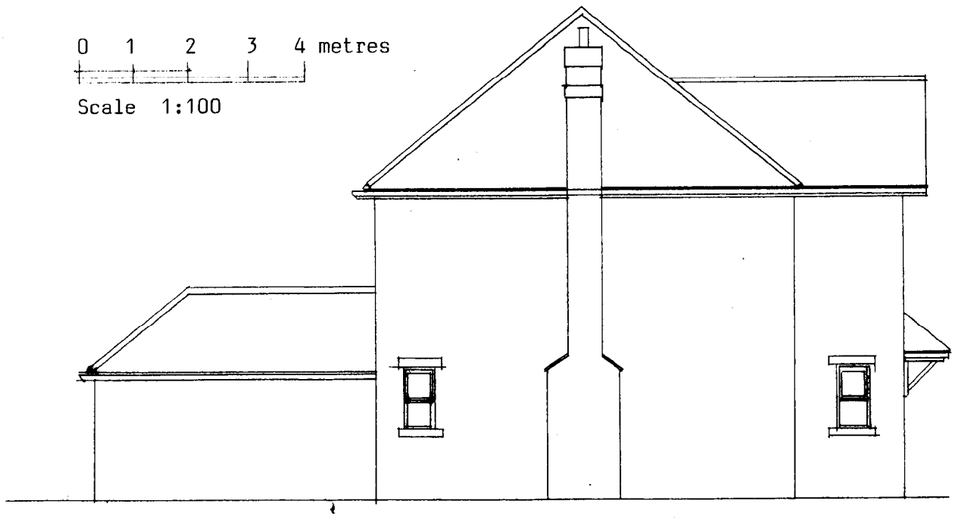

SIDE ELEVATION (to no. 10)

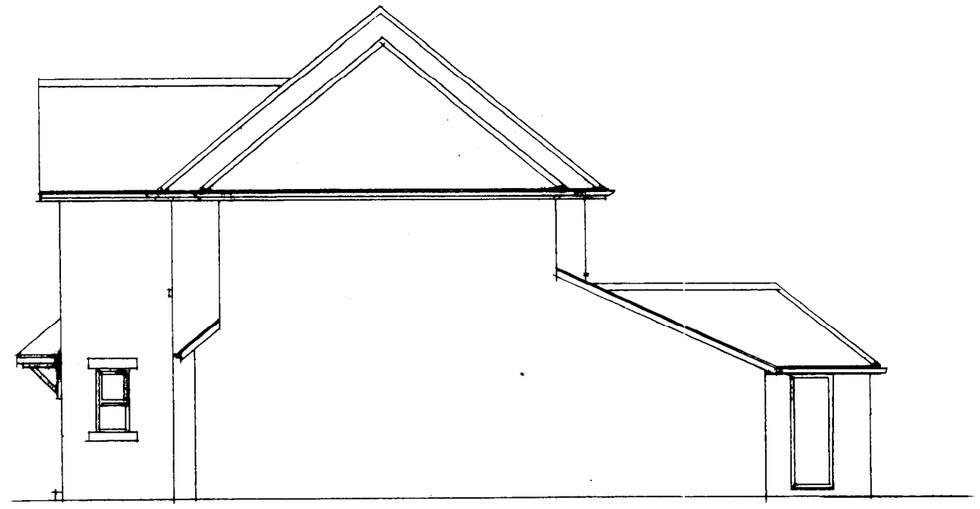

SIDE ELEVATION (to no.6)

10 MAR



FRONT ELEVATION



REAR ELEVATION