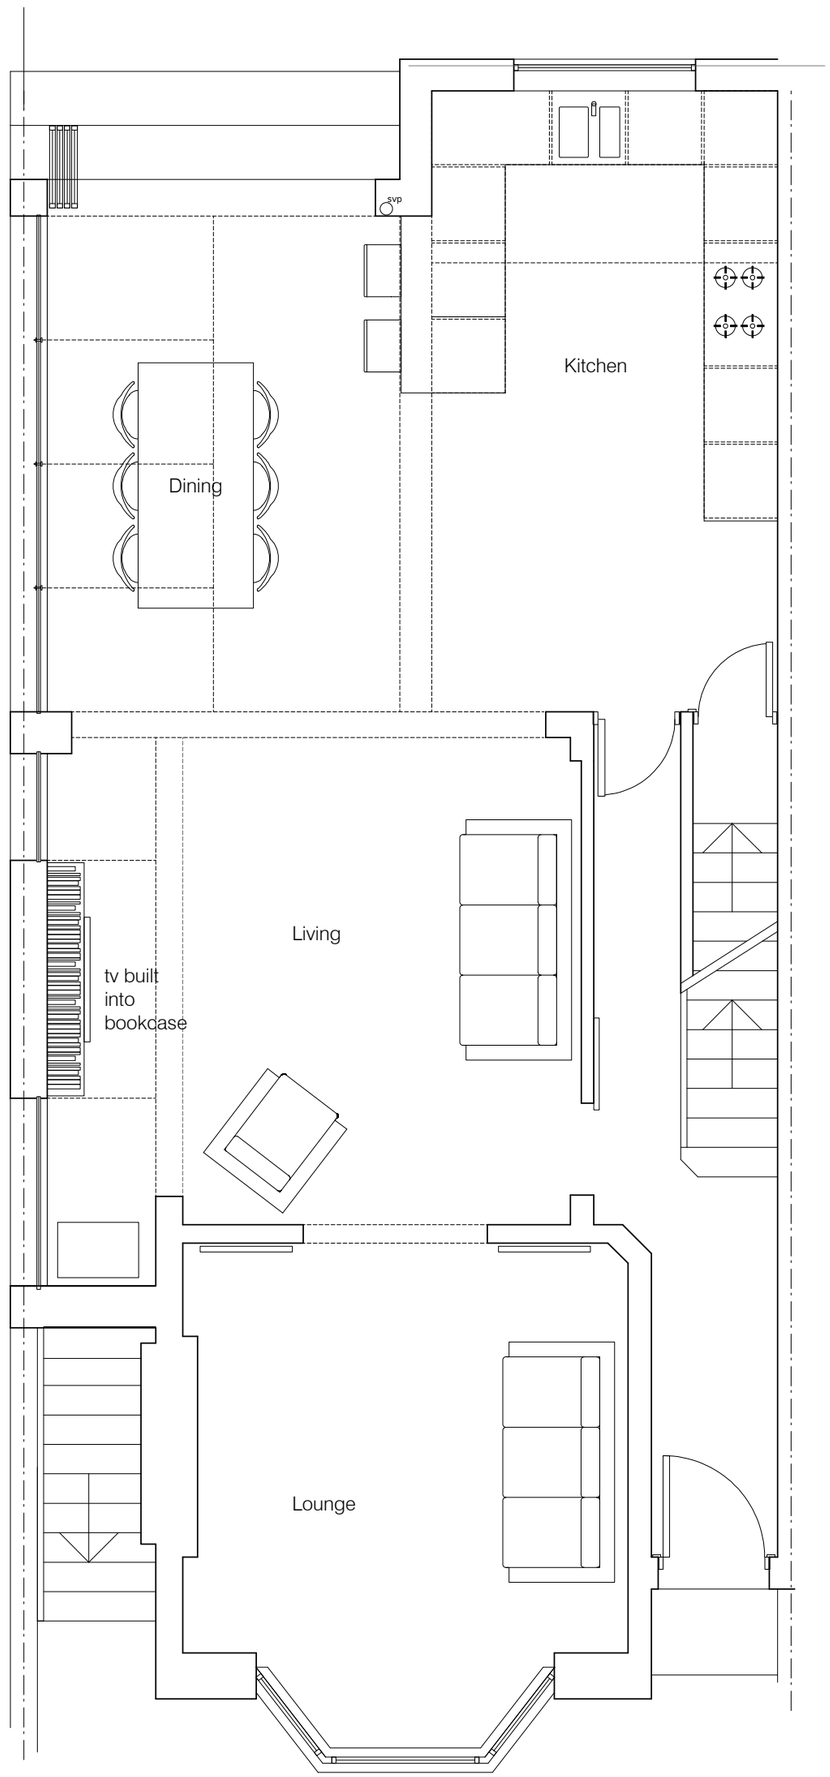


This drawing is for design intent only.
Any discrepancies are to be reported
prior to manufacture or fabrication.
Drawings are to be read in conjunction
with all relevant specifications and
consultant information.

rev

b 11.09.09 stair added

a 08.09.09 stair added

72 Northern Grove

Proposed Ground Floor Plan

dwg 0919-101

scale 1:50@a3 rev b

issued for: information

matthew
mcnulty
architects

11 whalley avenue
chorlton
manchester m21 8tu
t:07968 983 024