"Rob Hudson "
<rob@cheshire -woodlands.
co.uk>
28/05/2008 10:04

To <l.holland1@manchester.gov.uk>
cc
bcc
Subject 34 Sandileigh Close, Didsbury

Dear Lisa

Please find sketch plan attached as discussed. Tree T1 is the only chestnut tree located on the site.

If you require any further information, please do not hesitate to contact me.

Regards

Rob Hudson


Cheshire Woodlands
16 Pickwick Road
Poynton
Cheshire
England
SK12 1LD

E. rob@cheshire-woodlands.co.uk
W. www.cheshire-woodlands.co.uk
T. +44 (0)1625 878339
F. +44 (0)1625 850216

Partners: M.J. Ellison & J.M. Ellison

5599-P1 A4-Prt (1).pdf

TREE SURVEY DRAWING

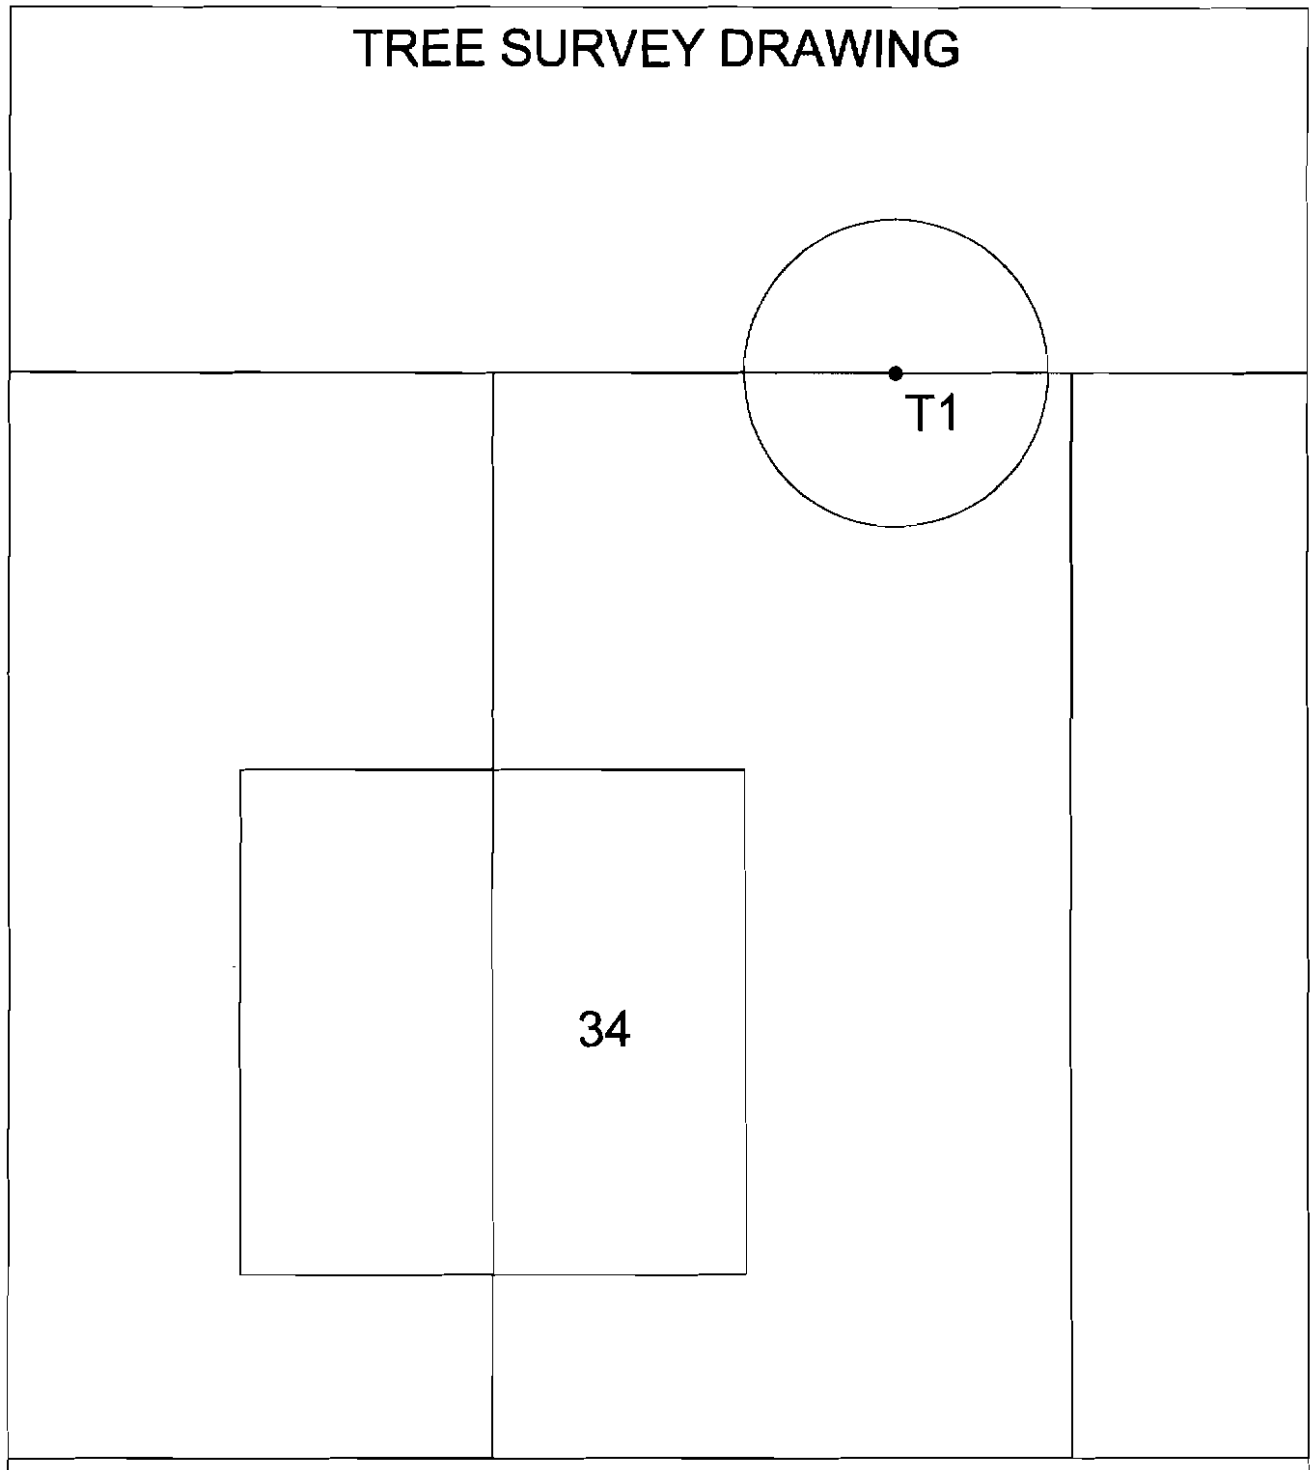

SANDILEIGH AVENUE

TREE SURVEY DRAWING


CHESHIRE WOODLANDS
CONSULTING ARBORICULTURISTS

16 PICKWICK ROAD
POYNTON
CHESHIRE
SK10 1LD

TEL: 01625 878339
FAX: 01625 850216
email: info@cheshirewoodlands.co.uk
web: www.cheshire-woodlands.co.uk

CLIENT	MR G JUMP
PROJECT	34 SANDILEIGH AVENUE OIDSBURY MANCHESTER
JOB REF	CW/5599-P1
DATE	28/05/2008
SCALE	SKETCH DRAWING. NOT TO SCALE

© THIS DRAWING IS THE COPYRIGHT OF CHESHIRE WOODLANDS AND MUST NOT BE COPIED WITHOUT THE EXPRESS CONSENT OF CHESHIRE WOODLANDS

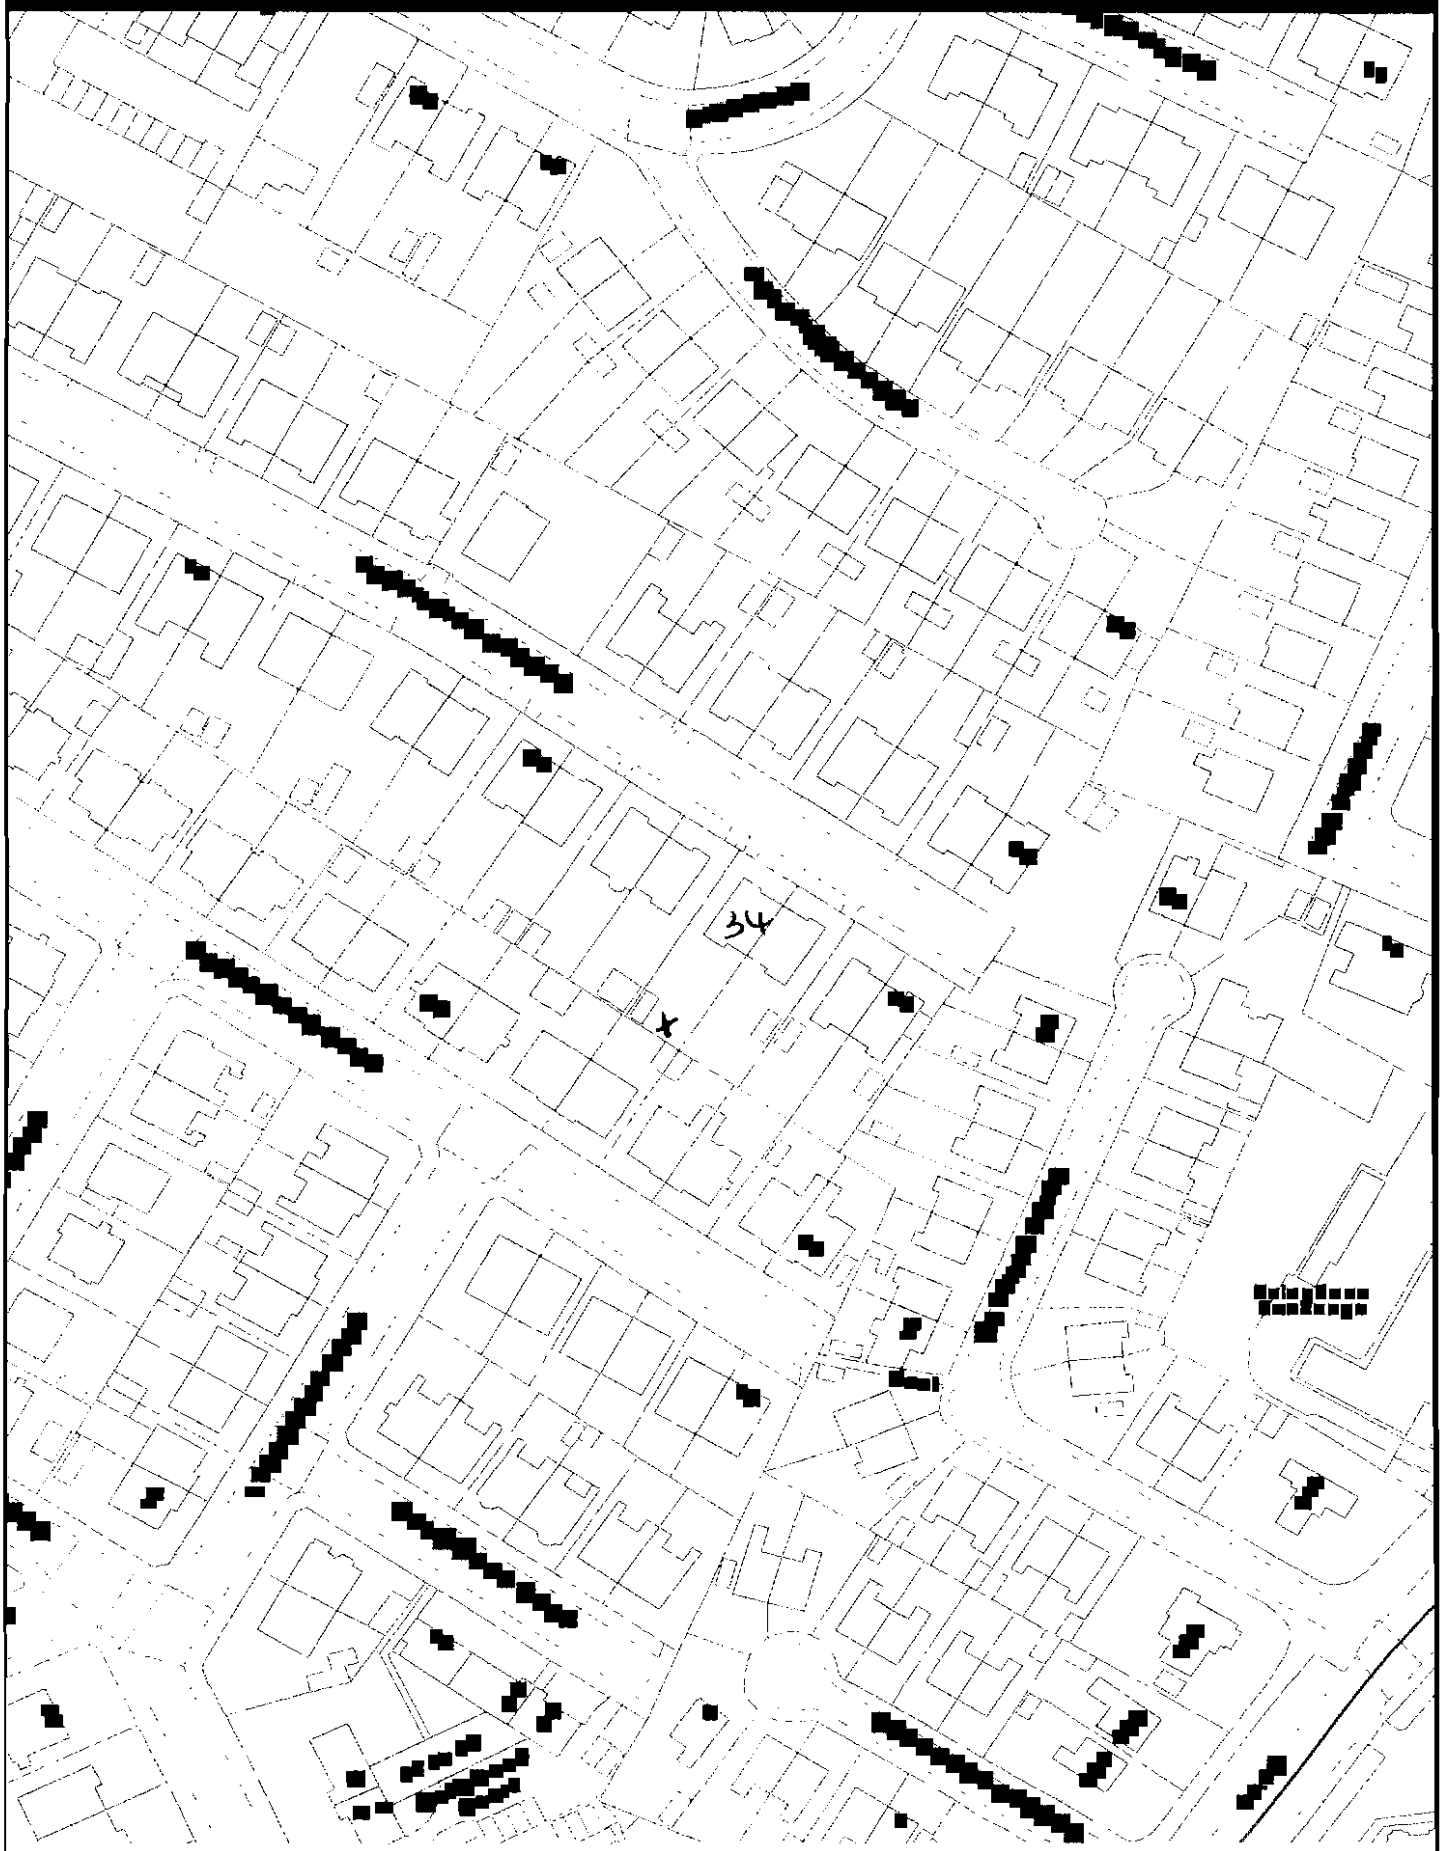

MANCHESTER CITY COUNCIL

PETER BABB
HEAD OF PLANNING
CHIEF EXECUTIVES DEPARTMENT

© Crown Copyright. All rights reserved. Manchester City Council 100019568 (2007).

Scale: 1:1250