

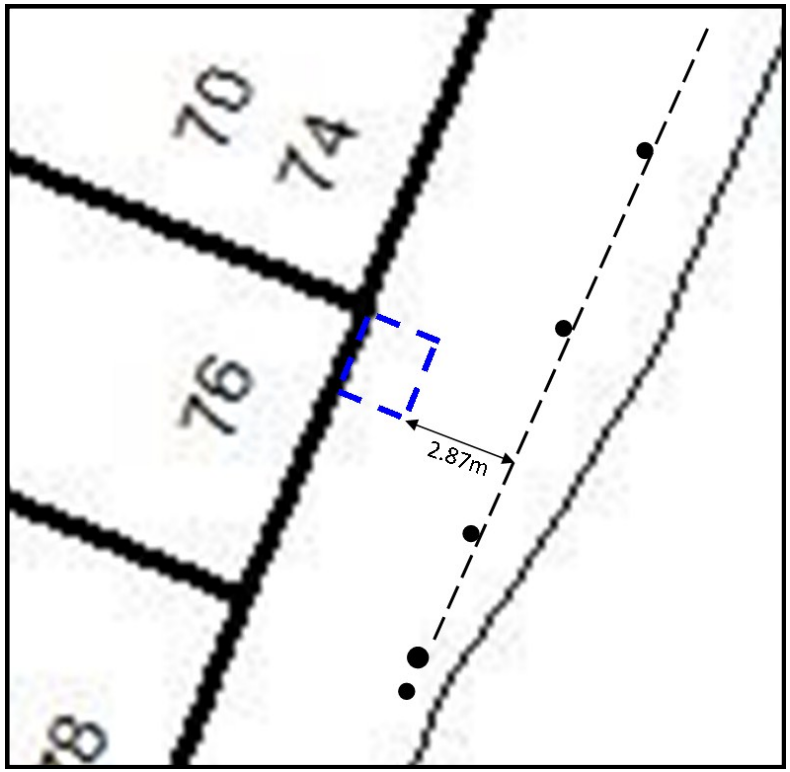


Distance from edge of pavement and street furniture

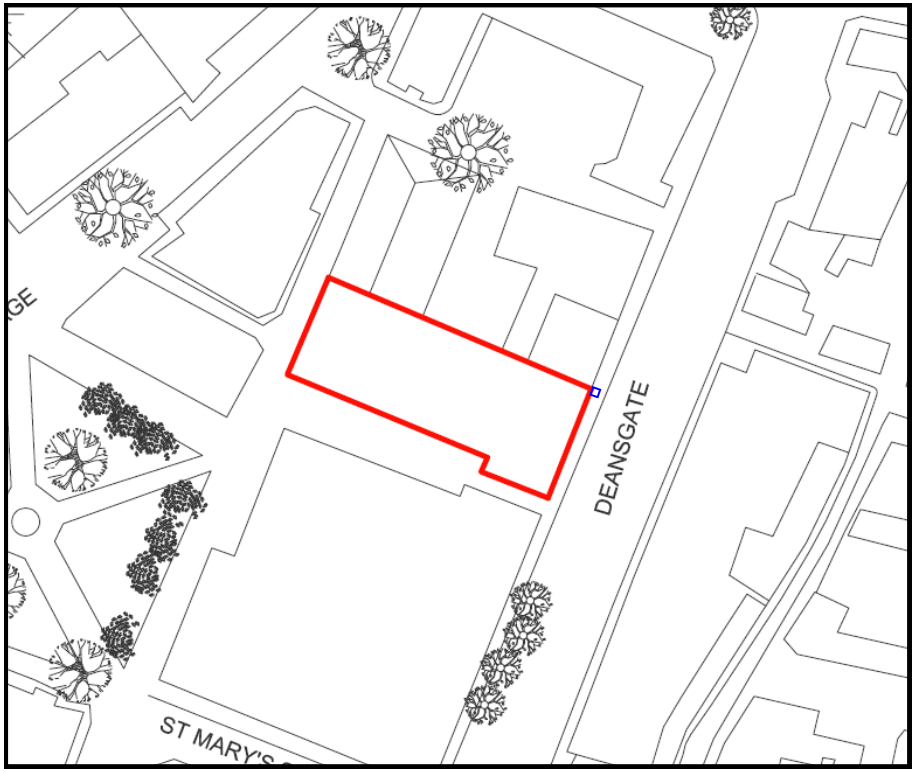

Site Location Plan

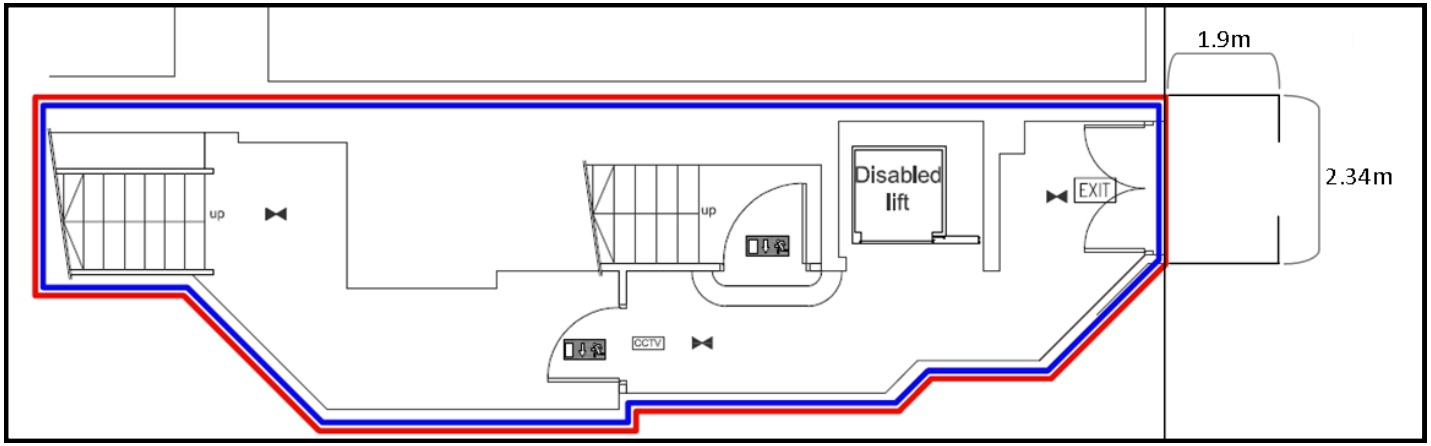

Proposed Ground Floor Layout Plan


Location and Layout of Proposed Smoking Area.

Drawing No. 1491-1A

76-78 Deansgate, Manchester

Planning Potential

Planning Regeneration and Development

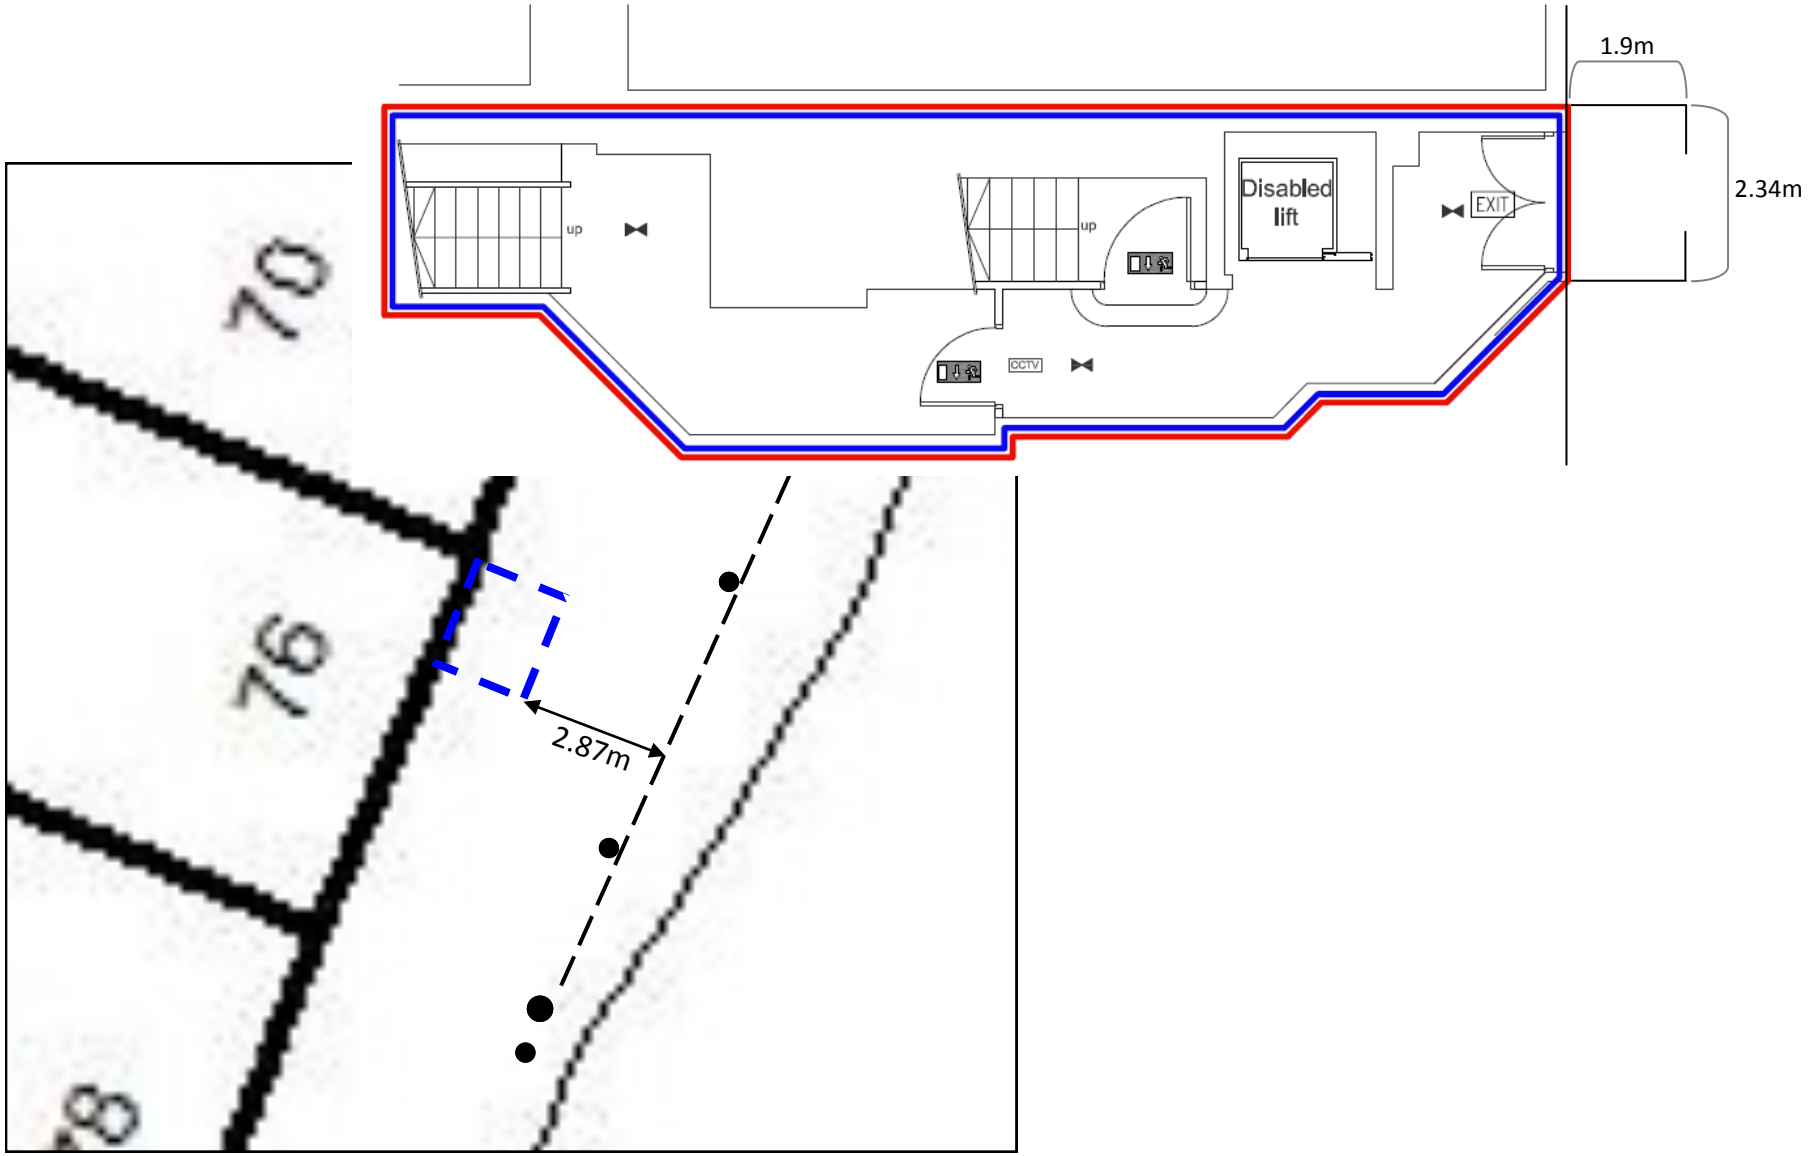
1.9m
2.34m
Disabled lift
EXIT
up
up
CCTV
70
76
78
2.87m