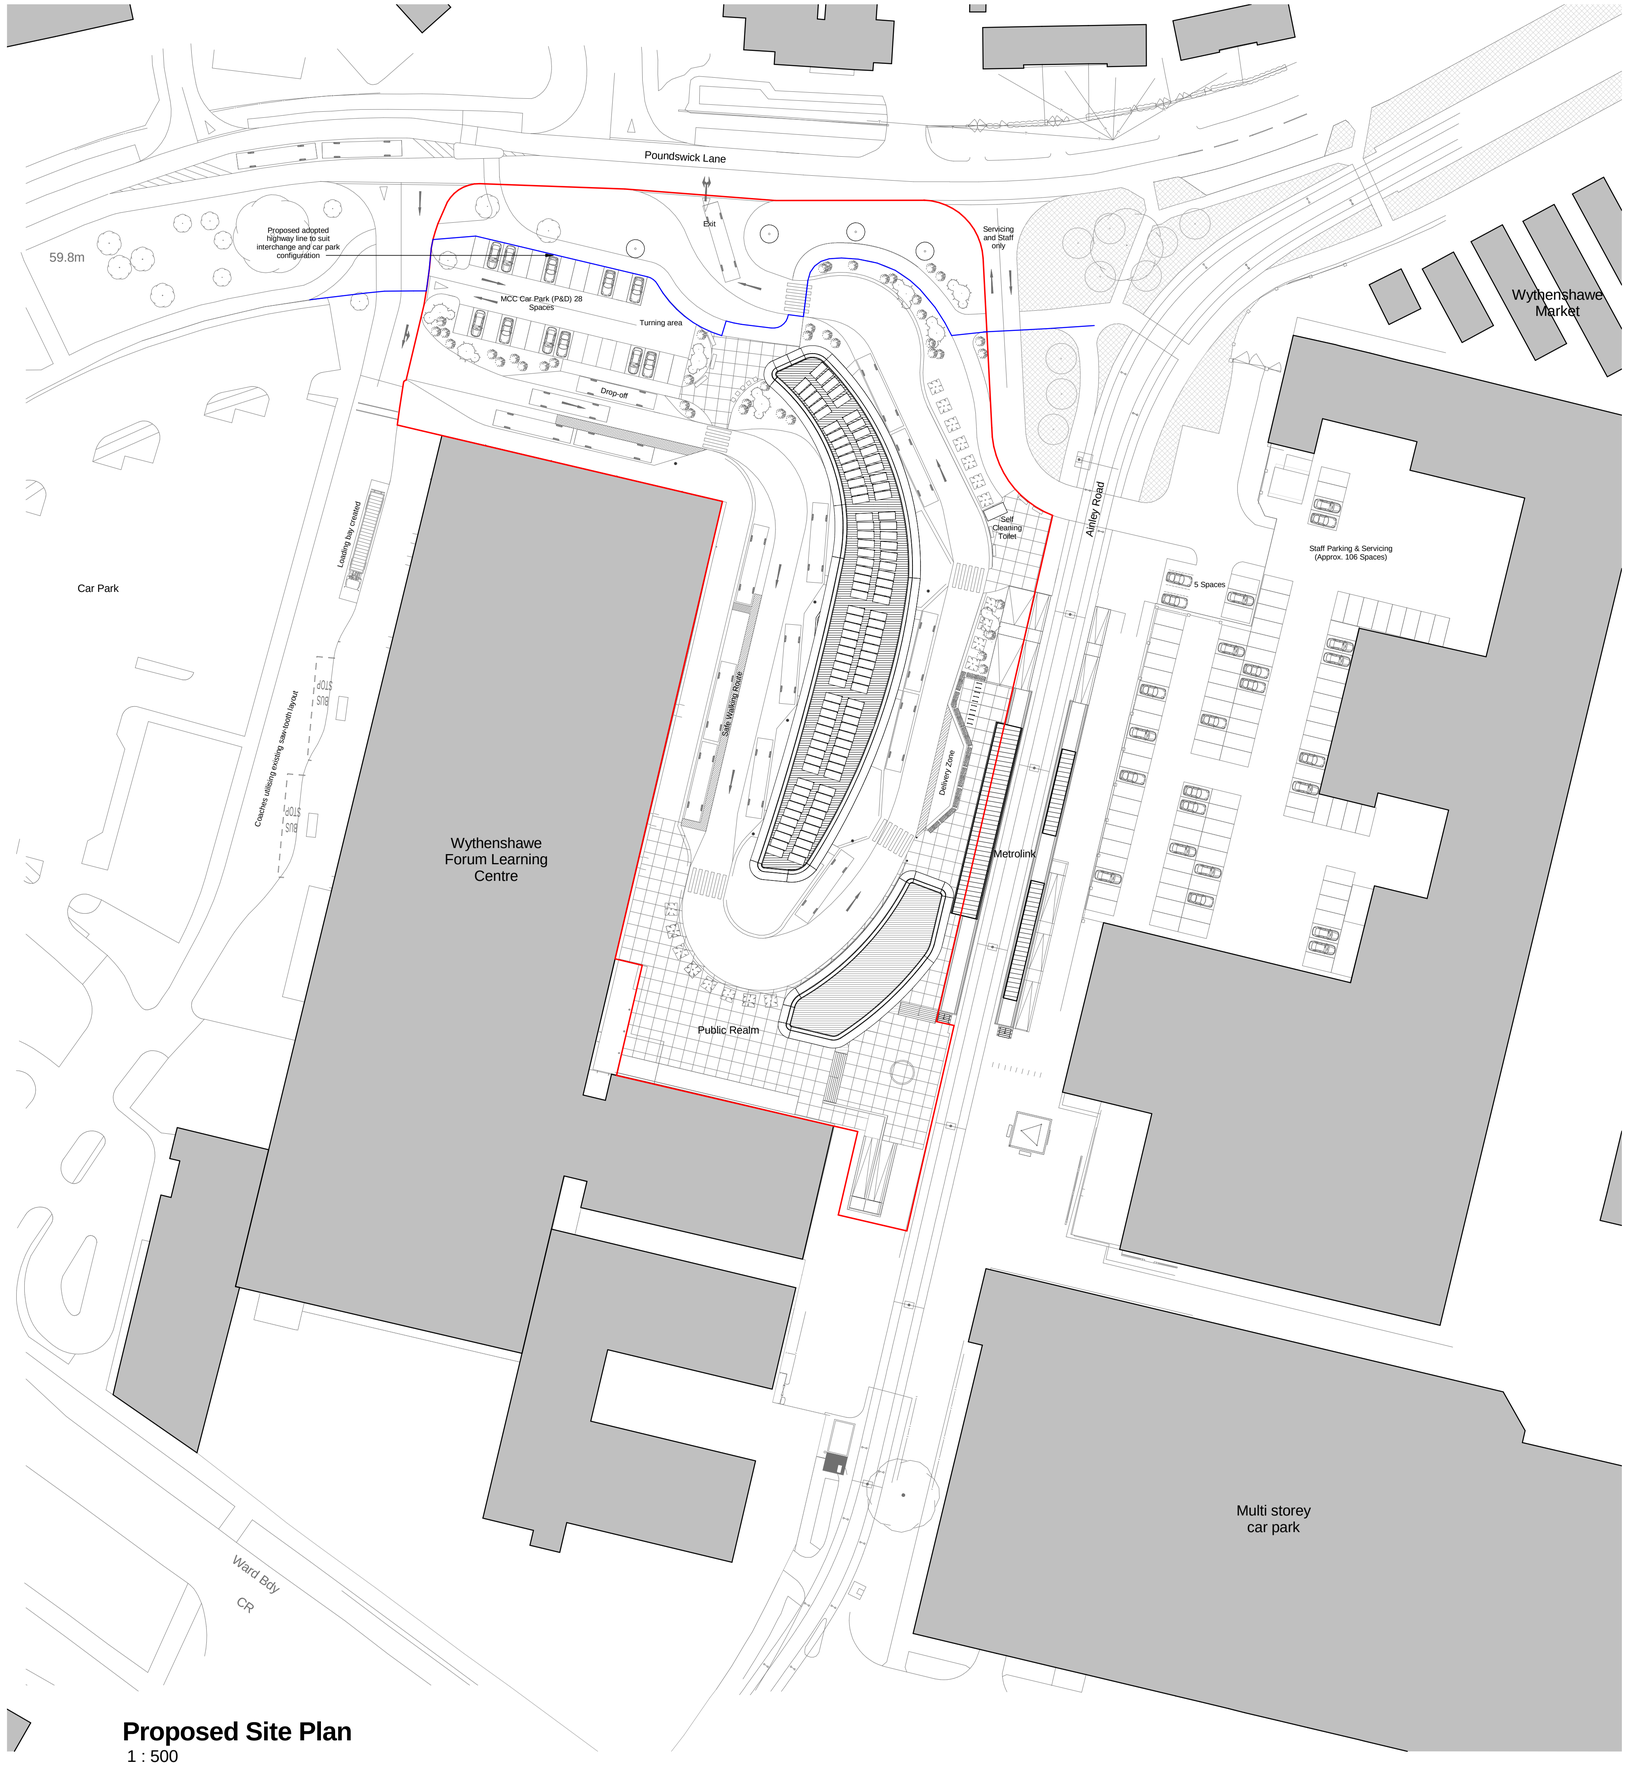

Proposed Site Plan

1 : 500

PREVIOUSLY APPROVED 23-11-12

PLANNING SUBMISSION

Rev	Description	Date	Dr by	App by
original by: DH		date created: 24/08/12		approved by: AB

Application Boundary

Notes:

All Metrolink details shown here are outside the limits of this planning submission and are for information purposes only. All necessary powers and consents in respect of Metrolink have been previously secured.

For landscaping proposals refer to landscape architects drawing *'R-1366-1C Landscape Masterplan'*

N

1 : 500

0 10 20 30m

Aedas

Aedas Architects

Aedas Architects Ltd
7 Brewery Place
Brewery Wharf
Leeds LS10 1NE
United Kingdom

T +44(0)113 3858787
F +44(0)113 3858777
E leeds@aedas.com
aedas.com

client name: TfGM

project: Wythenshawe Transport Interchange

drawing: Proposed Site Plan

computer file	plot date
C:\Revit Projects\01638-A-MS-XX-Building-CENTRAL_dominic.husband(Recovery).rvt	Oct 2012
project number: 2010.01638	scale: As indicated @A1
drawing number: (PL)_A_005	rev:	issue status: Planning

This drawing is to be read in conjunction with all related drawings. All dimensions must be checked and verified on site before commencing any work or producing shop drawings. The originator should be notified immediately of any discrepancy.
This drawing is copyright and remains the property of Aedas.