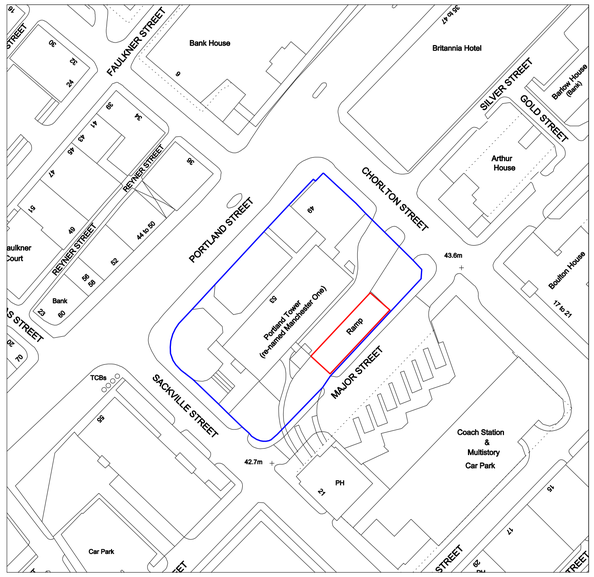

SITE APPLICATION BOUNDARY
ADJOINING LAND WITHIN THE SAME OWNERSHIP

LOCATION PLAN scale 1:1000

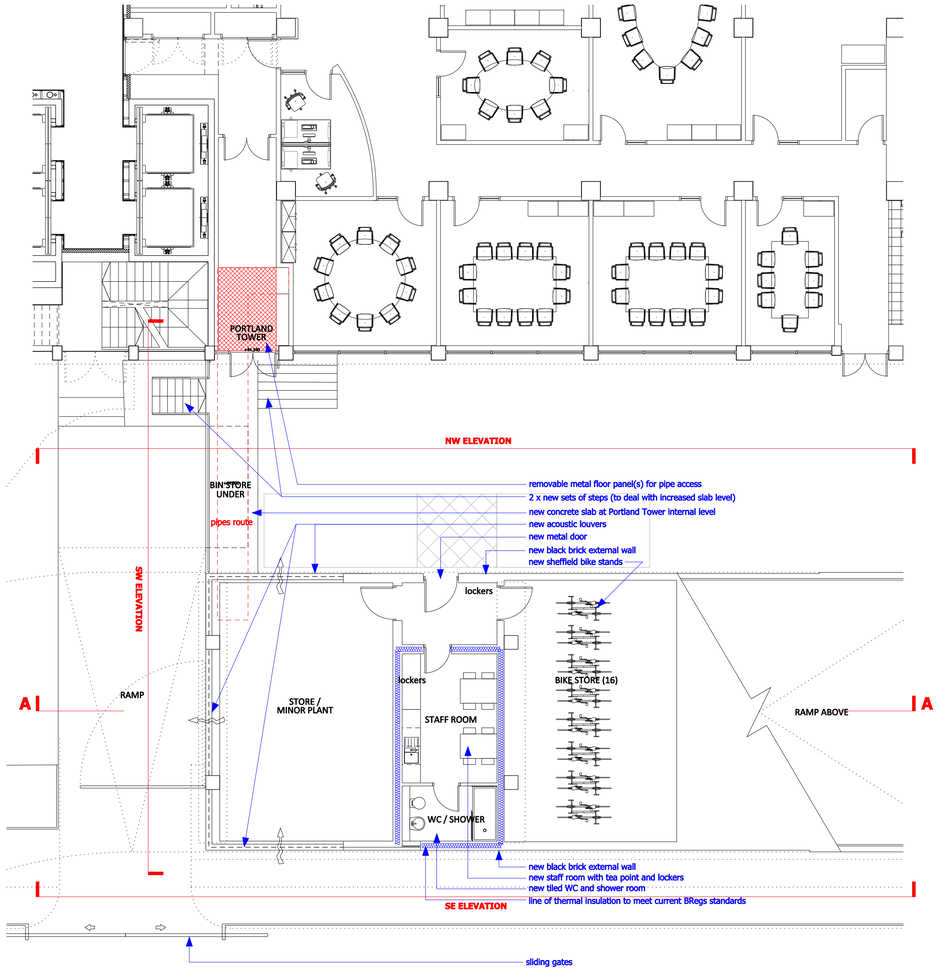

PROPOSED FLOOR PLAN scale 1:100

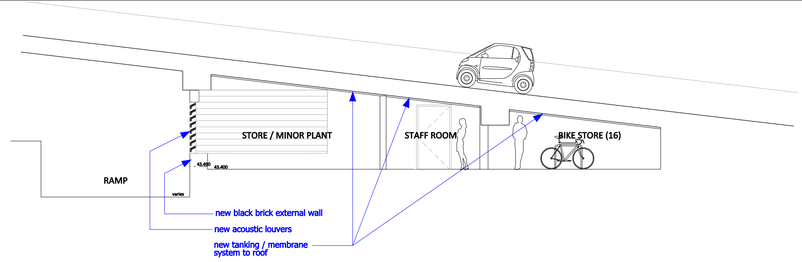

PROPOSED SECTION A-A cale 1:100

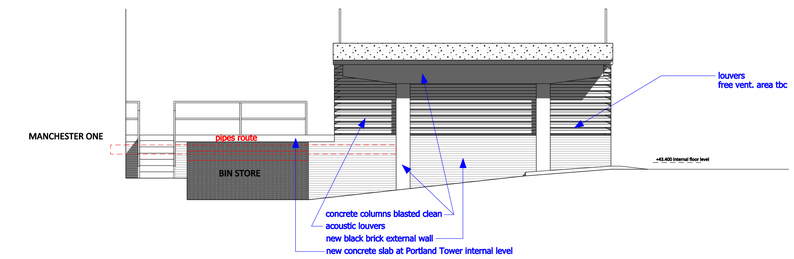

PROPOSED SW ELEVATION cale 1:100

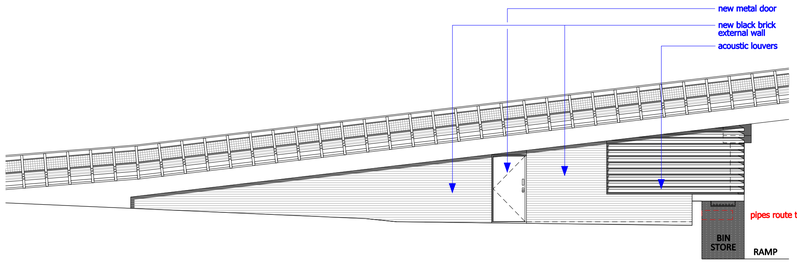

PROPOSED NW ELEVATION cale 1:100

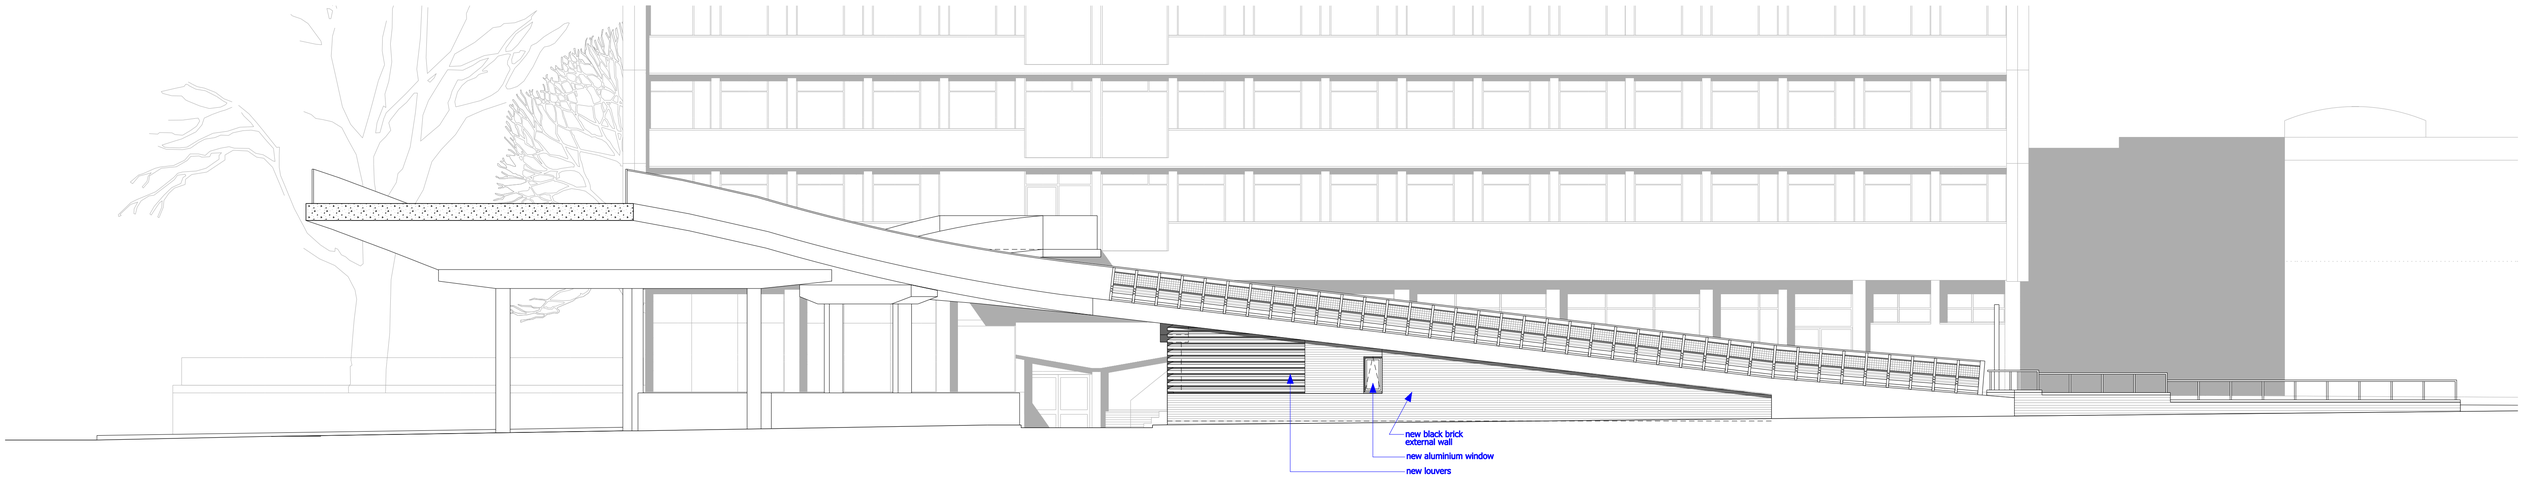

PROPOSED SE ELEVATION cale 1:100

bridge architects

address 19 Lumb Lane, Littlemoss, Manchester, M43 7BU
director Russell Bridge BA(hons) BArch RIBA ARB Certified Passivhaus Designer
phone 0161 371 7570
company number 07793934
email info@bridgearchitects.com
web www.bridgearchitects.com

revision notes
rev A - 2012-09-06 updated as site meeting
rev B - 2012-09-20 general updates
rev C - 2012-12-14 name amended

project	Manchester One Ramp Enclosure	**drawing title**	Proposed Layout
client	Bruntwood	**drawing scale**	1:100 @ A1, 1:200 @ A3
job no.	0151	**drawing created**	August 2012
drawing no.	al(05)101	**drawing rev**	C

FOR: PLANNING

bridge architects

Do not scale from this drawing - use figured dimensions only.
This design and drawing is the copyright of bridge architects ltd and may not be reproduced in any form without prior written consent.
Issue of the drawing does not impart any real or implied copyright licence.