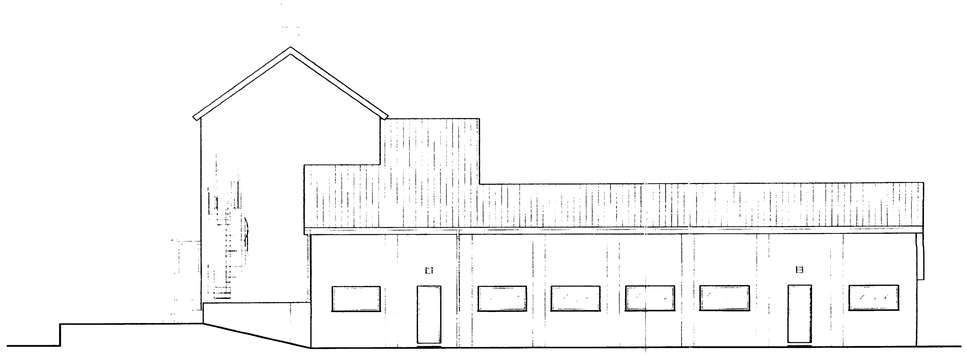

WEST ELEVATION

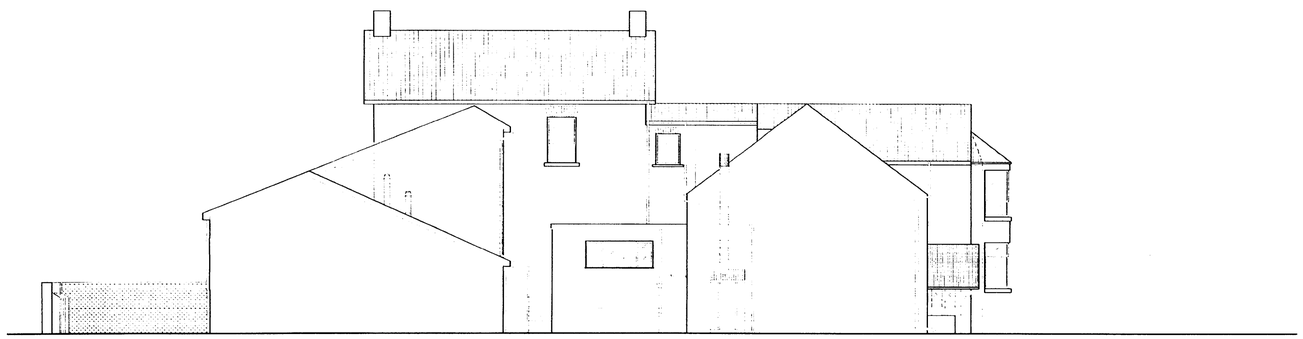

SOUTH ELEVATION



EAST ELEVATION

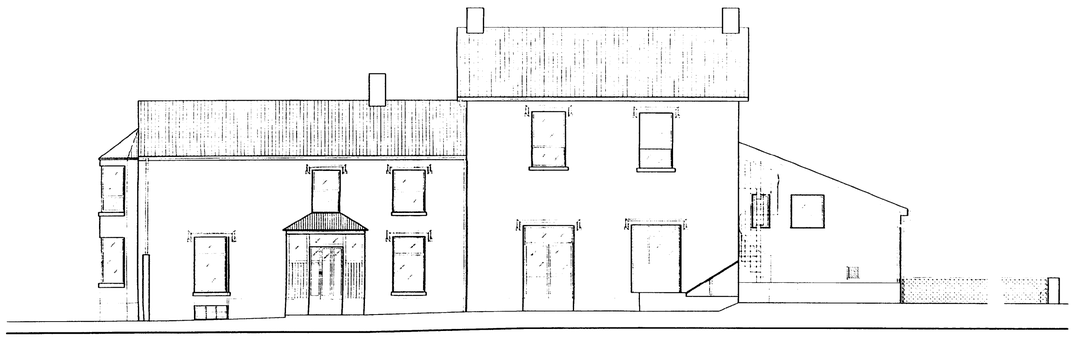

NORTH ELEVATION

0 1 2 3 4 5 6 7 8 9 10m @1:100

Notes

Jennings Design Associates take no responsibility for any dimensions obtained by scaling from this drawing. If no dimension is shown the recipient must ascertain the dimension specifically from the Architect or by site measurement. Supplying this drawing in digital form is solely for convenience and no reliance may be placed on digital data. All data must be checked against hard copy.
Dimensions must be checked on site. Any discrepancies must be reported to the Architect immediately.
This drawing is copyright of Jennings Design Associates

Estate Agency Act 1979

In accordance with the estate agency Act 1979 it is declared that a partner of jennings barton henderson LLP has a financial interest in the property

Rev	Description	Date	By

Jennings Design Associates
Architec
Project Management, Interior Design
The Warehouse, Saxon Street, Denton, Manchester, M34 3DS
Tel: 0161 336 5011 Fax: 0161 [illegible]2
e-mail: jda@jda-architects.com

PLANNING
ACK'D
REPLIED
RECE - 6 AUG 2008
DATE

INDOOR PLAY CENTRE

136 Withington Road

EXISTING ELEVATIONS

Drawing Number: 563-001
Rev: -
Scale: 1:100
Drawn by: DC
Date: 23/07/2008
Checked By: -

PLANNING