PLANNING APPLICATION DRAWING ONLY.
ANY CONSTRUCTION MUST COMPLY WITH ALL APPLICABLE BUILDING REGULATIONS.

ALL DIMENSIONS IN MM.



Proposed Front Elevation

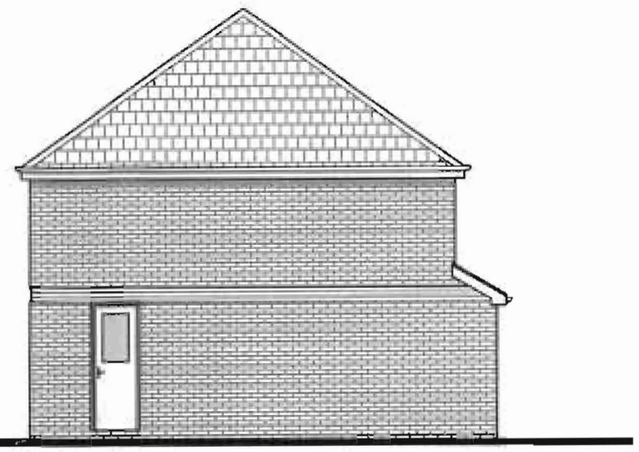

Proposed South Elevation



Proposed Rear Elevation

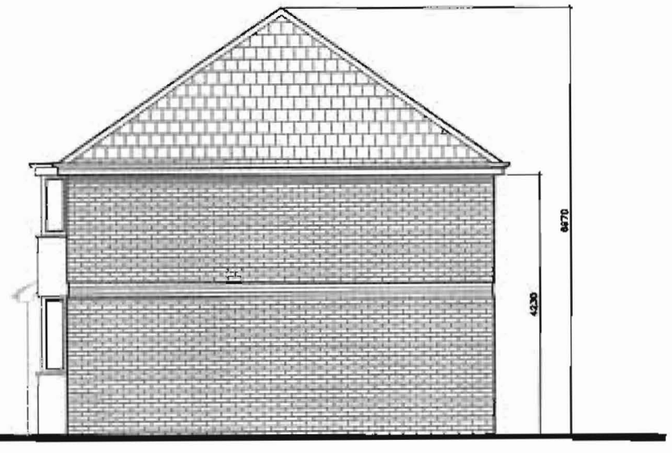

Proposed North Elevation

RECD 19 MAY 2008
M
M
M
FOR ACTION
INITIALED
DATE

DK ARCHITECTS
t 0161 4340566
m 17814 024033
f 0161 4340566
e nadir@dkarchitects.net
w dkarchitects.net
57 Broad Oak Lane, Didsbury, Manchester M20 5QB

PROJECT:
NEW DETACHED DWELLING

ADDRESS:
120 WILTON ROAD, CRUMPSALL, MANCHESTER

DRG:
PROPOSED ELEVATIONS

DRG STATUS:
PLANNING APPLICATION SUBMISSION

DATE:	April 2008	DRAWN:	ANK
SCALE:	1:100	CHECKED:	ANK
SIZE:	A3	DRG NO:	NK.098.04

COPYRIGHT © 2007 DK ARCHITECTS (UK) LIMITED. ALL RIGHTS RESERVED.
REFER TO DIMENSIONS AND DO NOT SCALE

PLANNING APPLICATION DRAWING ONLY.
ANY CONSTRUCTION MUST COMPLY WITH ALL APPLICABLE BUILDING REGULATIONS.

ALL DIMENSIONS IN MM.



NG
ACK'D
REPLIED
RECD 27 JUN 2008
M
M
M
DATE

Bin Storage Screen
Scale 1:50

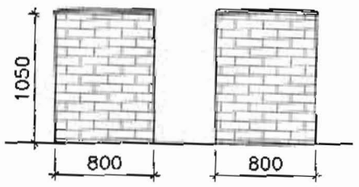

DK ARCHITECTS
t 0161 4340566
m 17614 024033
f 0161 4340566
e nadir@dkarchitects.net
w dkarchitects.net
57 Broad Oak Lane, Didsbury, Manchester M20 5QB

PROJECT:
NEW DETACHED DWELLING

ADDRESS:
120 WILTON ROAD, CRUMPSALL, MANCHESTER

DRG:
PROPOSED BOUNDARY WALL TO WILTON ROAD

DRG STATUS:
PLANNING APPLICATION SUBMISSION

DATE:	April 2008	DRAWN:	ANK
SCALE:	NTS	CHECKED:	ANK
SIZE:	A3	DRG NO:	NK.098.06

COPYRIGHT © 2007 DK ARCHITECTS (UK) LIMITED. ALL RIGHTS RESERVED
REFER TO DIMENSIONS AND DO NOT SCALE.