Via Duct - Adjoining Listed Structure

Please Note

- do not scale from this drawing - use figured dimensions only
- read in conjunction with all other consultants/specialists drawings. report any discrepancies before affected work commences
- all setting out dimensions to be checked on site by contractor before work commences
- this drawing remains copyright of whitebox architects. copy/distribute only with consent of author

Drawing Revision Date

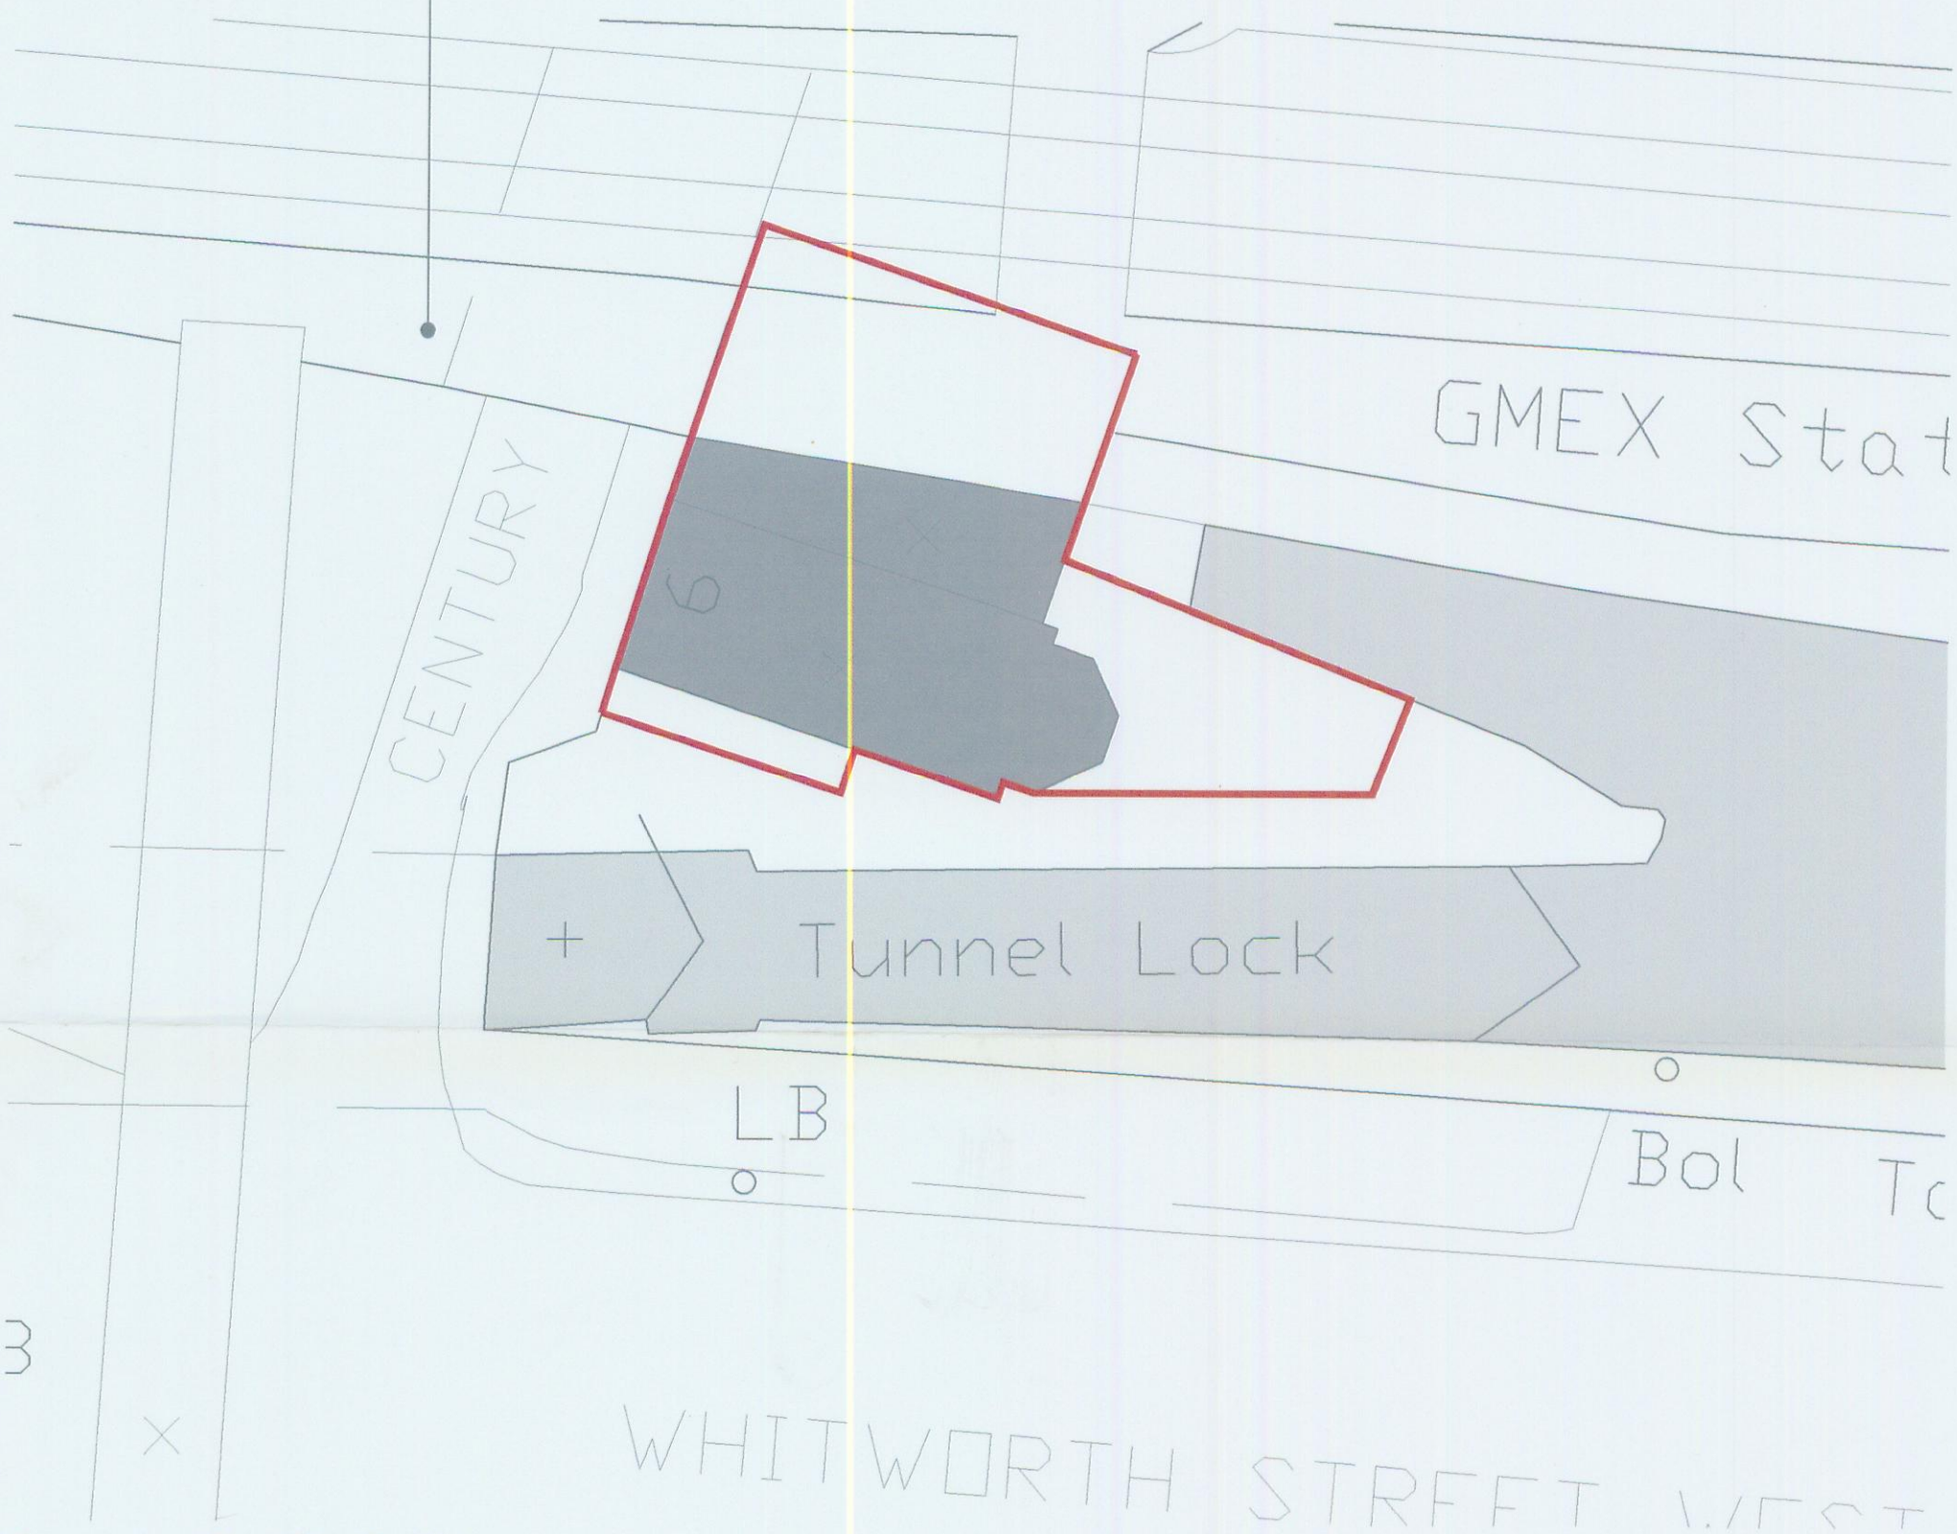

Entrance Level Block Plan @ 1/200

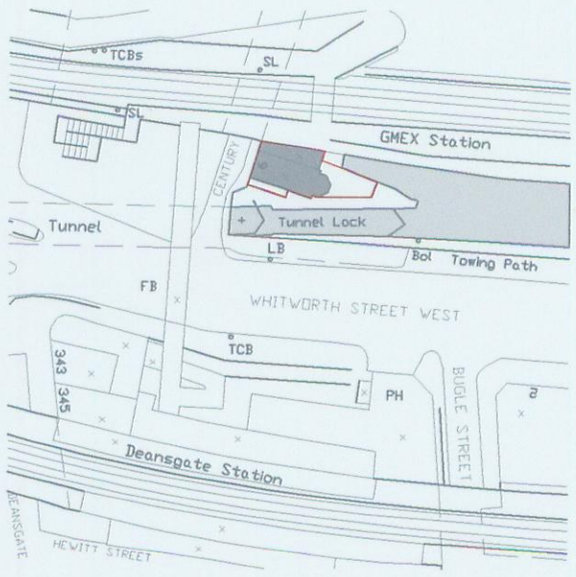

location plan @ 1/1250

n

White Box

2 Swinton Square
King Street
Knutsford
Cheshire
WA16 6HH

T 01565 754 500
F 01565 754 600
E studio@whiteboxarchitecture.com

www.whiteboxarchitecture.com

Project
Lock Keepers Cottage
Century Street
Manchester

DWG
Entrance Level Block Plan

Project No. 2040
DWG No 106
DWG Date March 2009
DWG Scale as stated @ A3
Revision _

©