PLANNING AND BUILDING CONTROL
18 FEB 2013

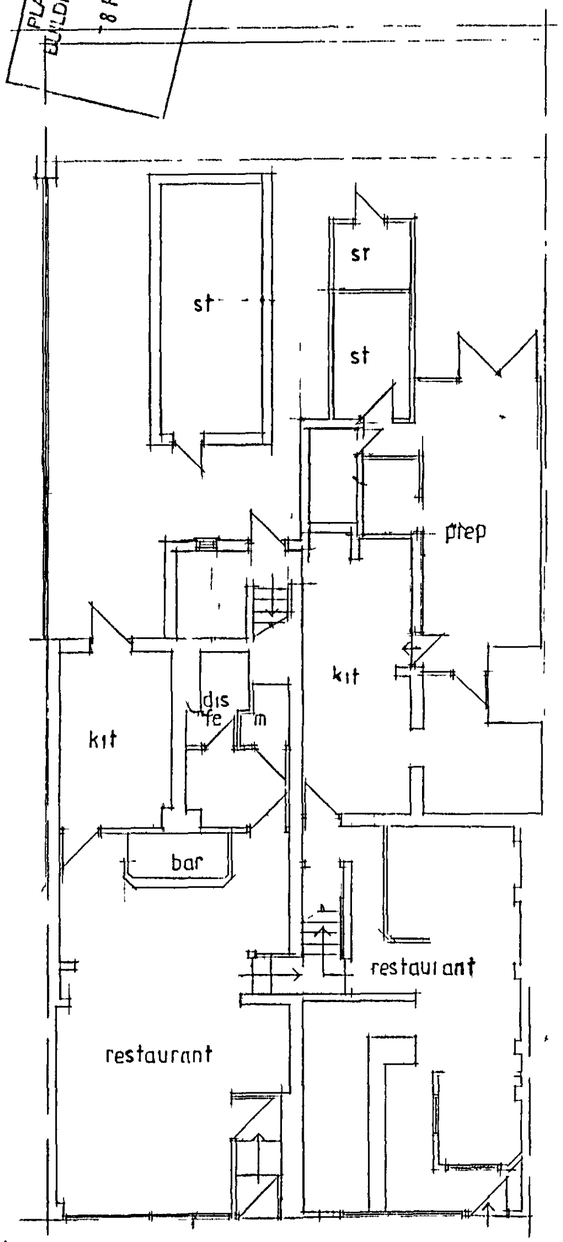

GROUND FLOOR PLAN

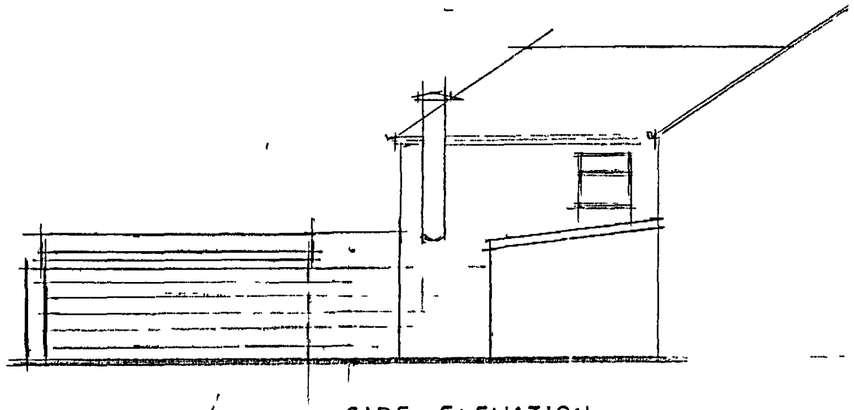

SIDE ELEVATION

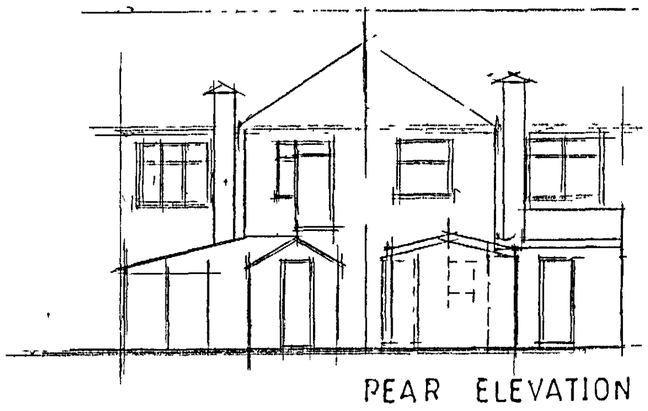

REAR ELEVATION

NOTES

CLIENT
ALADDIN RESTAURANT
527 529 WILMSLOW ROAD
WITHINGTON M20 4BA

JOB TITLE
PROPOSED
REAR PREPARATION ROOM

DRG TITLE
PLAN AND ELEVATIONS
AS EXISTING

PLANNING AND BUILDING CONTROL
-8 FEB 2013

HOLBOROW + ORMESHER Limited
architectural & interior design
Station House
Adams Hill
Knutsford
Cheshire WA16 6DN
telephone 01565 652275
fax 01565 750501

ISSUE	ORIGINAL	1	2	3	4	5	6	7
REVISION		A	B					
DATE		NOV 12	FEB 13					
DRAWN		PHD	PCD					
CHECKED								
APPROVED								

SCALE 1:100 at A1

DRAWING NUMBER 1256/12/01 AB