
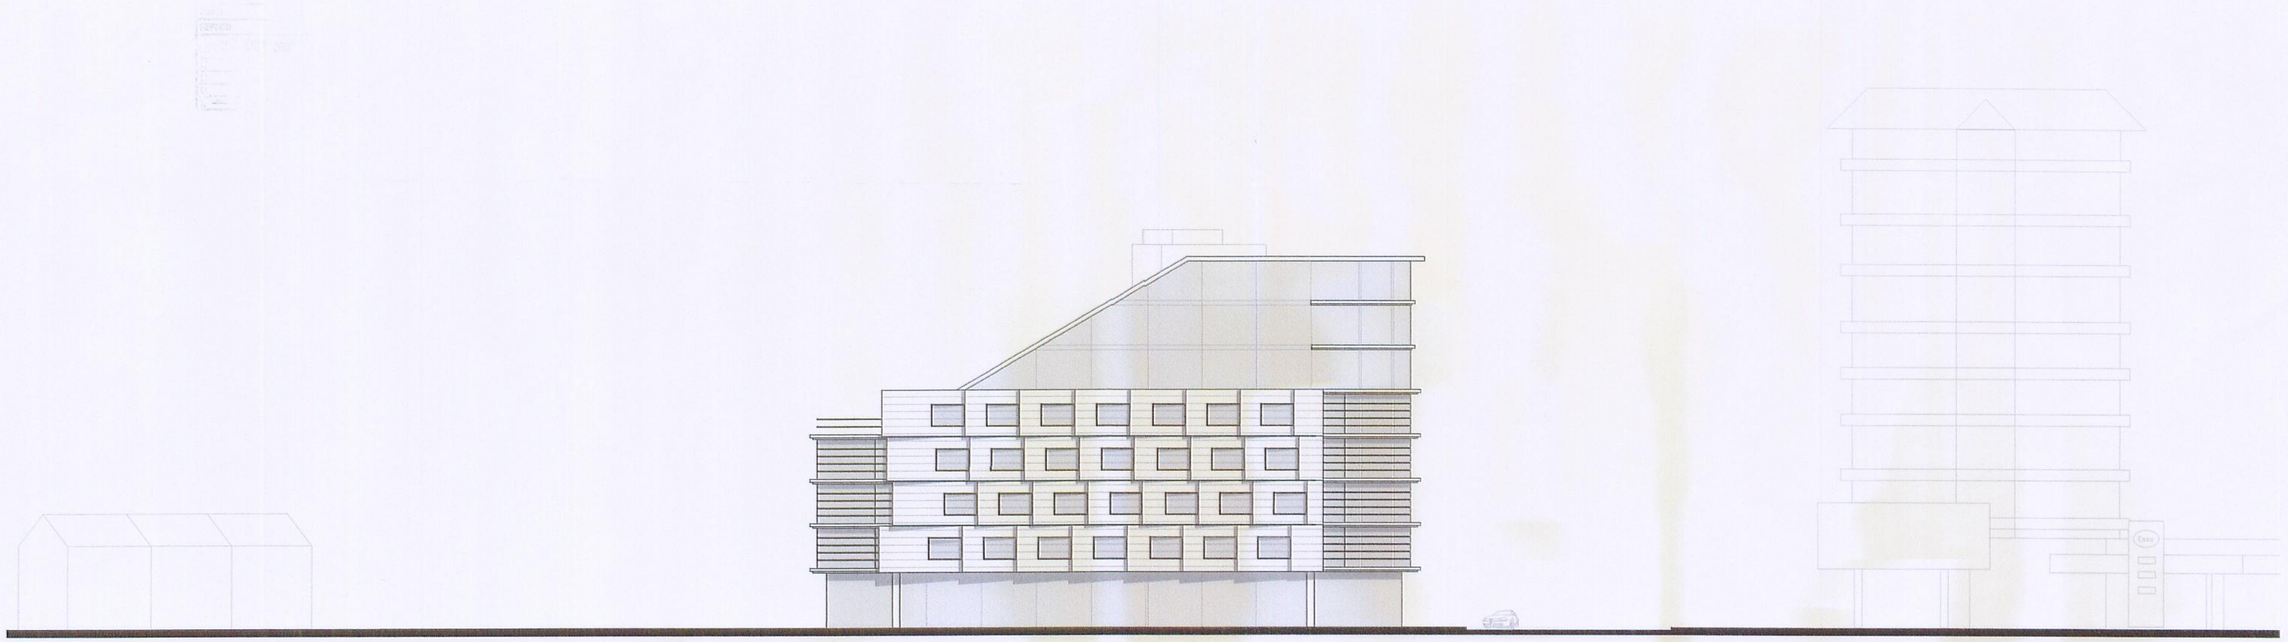


ELEVATION FROM STOCKPORT ROAD

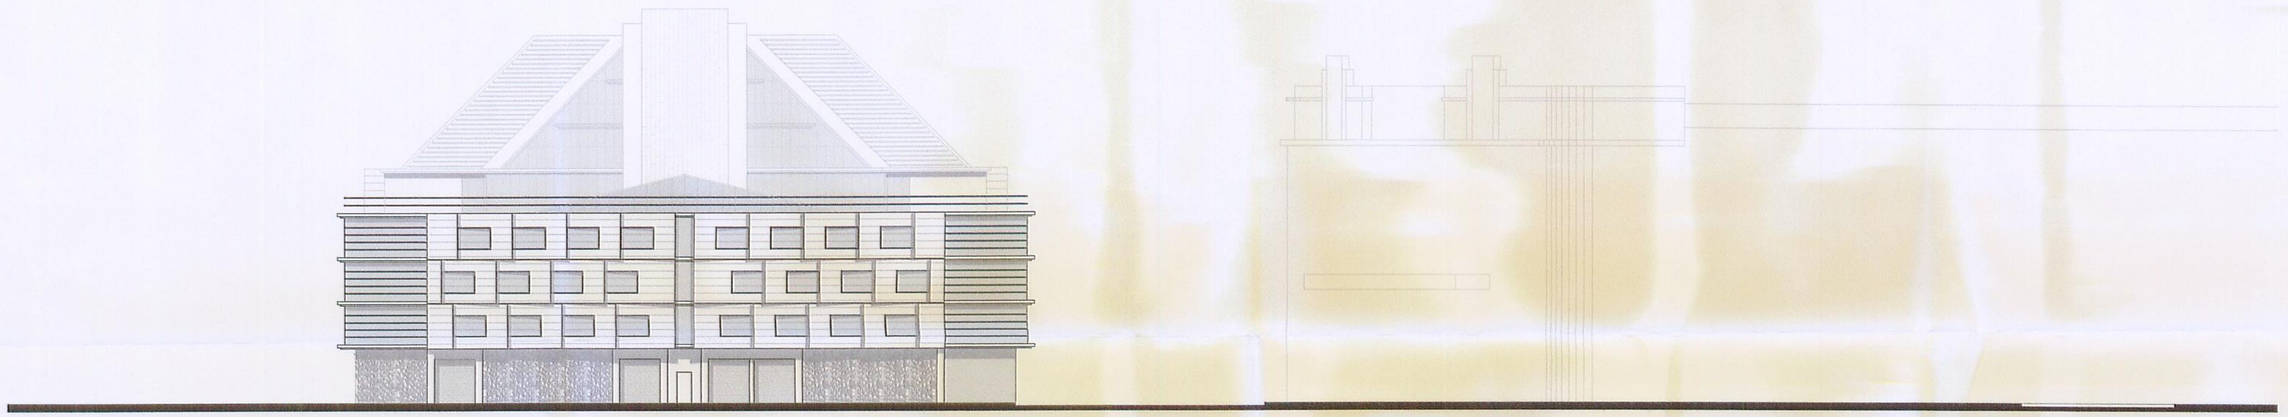

ELEVATION FROM POLYGON STREET

NOTE – All levels and dimensions to be checked on site

MARSHALL HOUSE
255 WELLINGTON RD SOUTH
STOCKPORT
SK2 6NG
www.cartwrightandgross.co.uk

Cartwright + Gross
Chartered Architects
Tel - 0161 480 1119
Fax - 0161 480 3311

| | | | |
|---|---|---|---|
| Project: DEVELOPMENT OF 2–10 STOCKPORT RD | | Drawing number: 355/H16 | Date: 20/10/08 |
| Drawing: STREET ELEVATION 2 | | CAD ref: sch2 | Scale: 1:100 @ A1 |

©