

ANTENNA PLAN AT 10.0m AGL
(Scale 1:20)

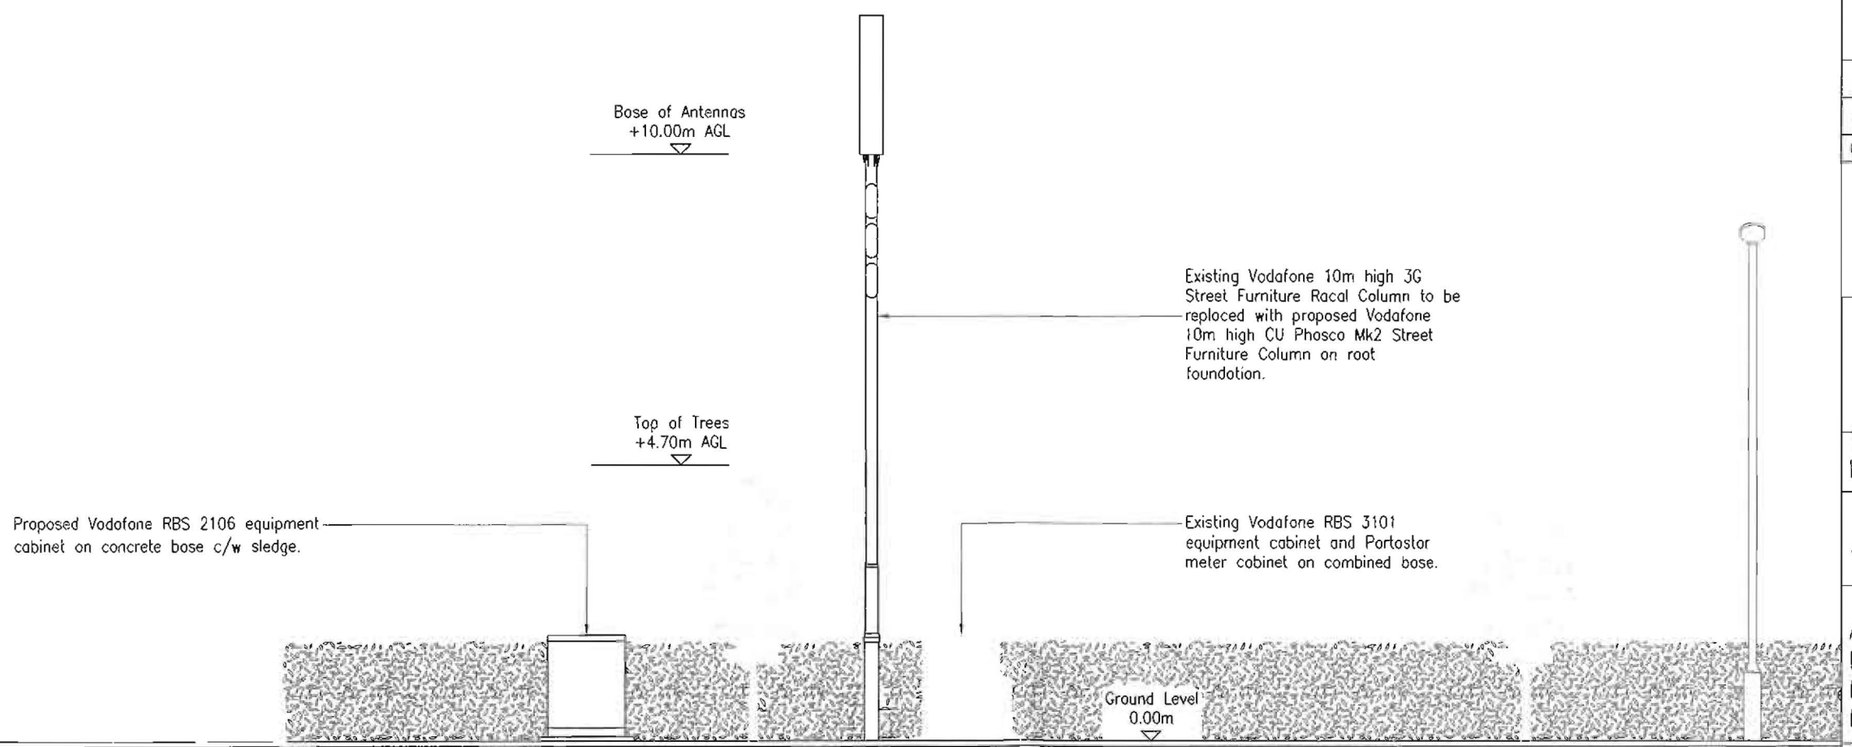

PROPOSED SOUTH ELEVATION
(Scale 1:100)

Note:
All work undertaken on Highways land to be done in accordance with the new Roads & Streetworks Act 1991. (c.22)

This drawing complies with the latest issues of Vodafone documentation "H&SP 450" and "The Contractors Antenna Build Guidelines NRCS/GUIDE/26".

GENERAL NOTES

Use written dimensions only, do not scale from drawing. Use latest revision of all referenced information.

Proposed Antenna Schedule

Cell	Description	Func.	Ht.	Brg	Feeders	
					Type	L'gth
A1	TRI-SECTOR	2G/3G	10.0m	90°	LCF 5-50	17m
B1	TRI-SECTOR	2G/3G	10.0m	210°	LCF 5-50	17m
C1	TRI-SECTOR	2G/3G	10.0m	330°	LCF 5-50	17m

Bearings to EGN. Height measured to base of antenna. Feeder lengths shown are approximate.

RECD 16 JUN 2008

NOTE:
For all matters relating to Local Authority Planning please contact:
Chris Baker
Mono Consultants
Tel: 07884 474929

Rev	Date	Description	Drawn	Chkd
A	28.04.08	Column annotation amended at request of client	NJD	SRR

MONO CONSULTANTS LIMITED
Packwood House
Guild Street
Stratford-upon-Avon
CV37 6RP
t 44 (0)1789 290099
f 44 (0)1789 290086
www.monoconsultants.com

Drg Status
PLANNING

Nominal No. & Name
44474A – ALTRINCHAM ROAD

Site Name & Address
ALTRINCHAM ROAD
BAGULEY
MANCHESTER
M23 1DP.

Drawing Title
PROPOSED SITE ELEVATION

Scale	AS SHOWN	Date	18.04.08
Drawn By	CY	Checked By	NJD

Drawing Number	Revision
44474/A/003	A

ORIGINAL DRAWING SIZE A3