Do not scale dimensions
if in doubt please ask

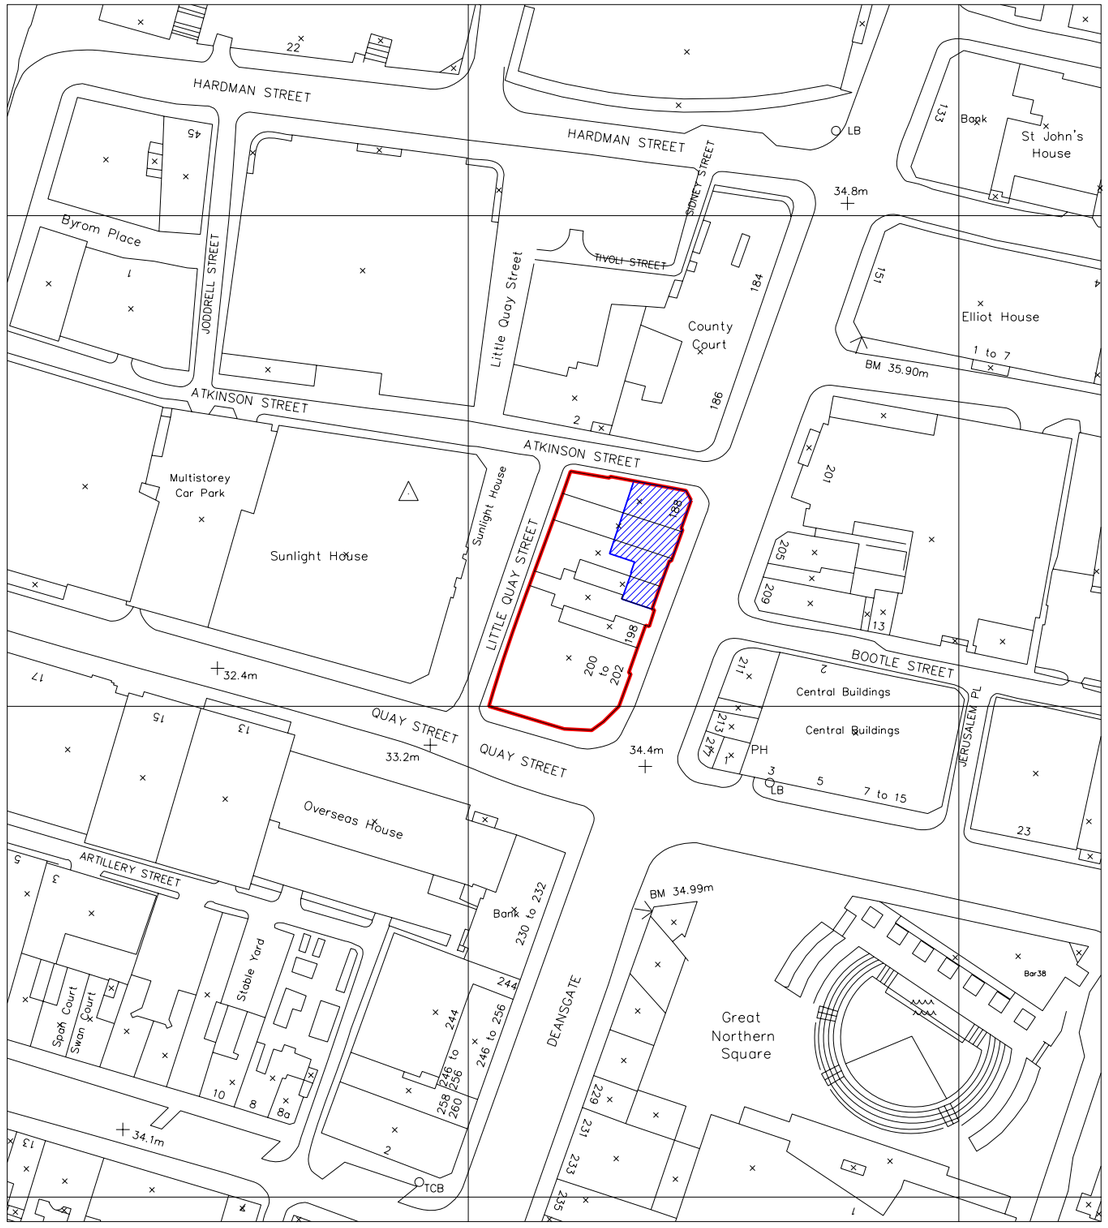

Extent of the works
on the third floor

A Planning Issue WR 11/11/09

196 Deansgate, Manchester

–

LOCATION PLAN

–

PLANNING

Drwg. No: **7050 (01)001** Rev: **A**

Date : 02.11.09 Scale: 1:1250 @A3 Drawn by : GBS

buttress fuller alsop williams - architects

31-33 Princess Street, Manchester, M2 4BF - telephone + 44 (0)161 236 3303
fax + 44(0)161 236 3603 · web site:www.bfaw.co.uk - email:contact@bfaw.co.uk