
Ref:
0 99435

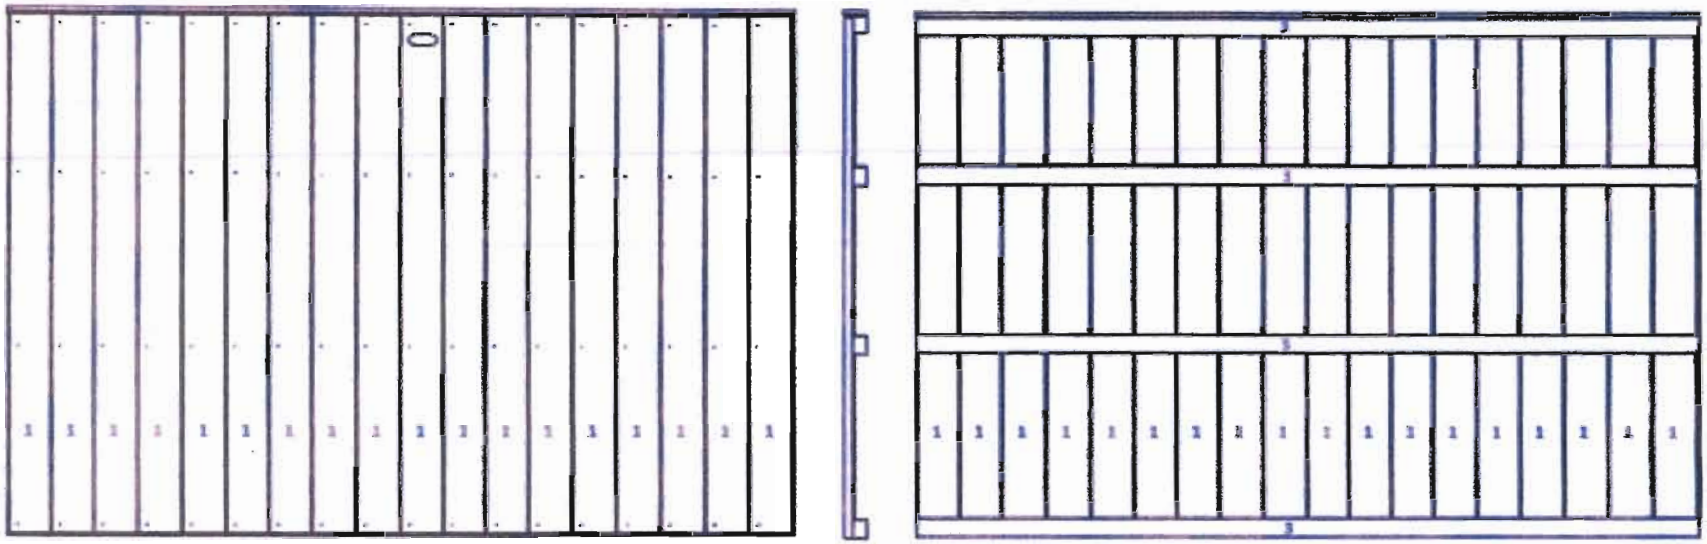


FENCE ELEVATION (NOT TO SCALE)

1: 120mm x 19mm (Feather Edge Board)

2: 50mm x 12mm (Toprail)

3: 50mm x 32mm (Vertical Lap Batton)

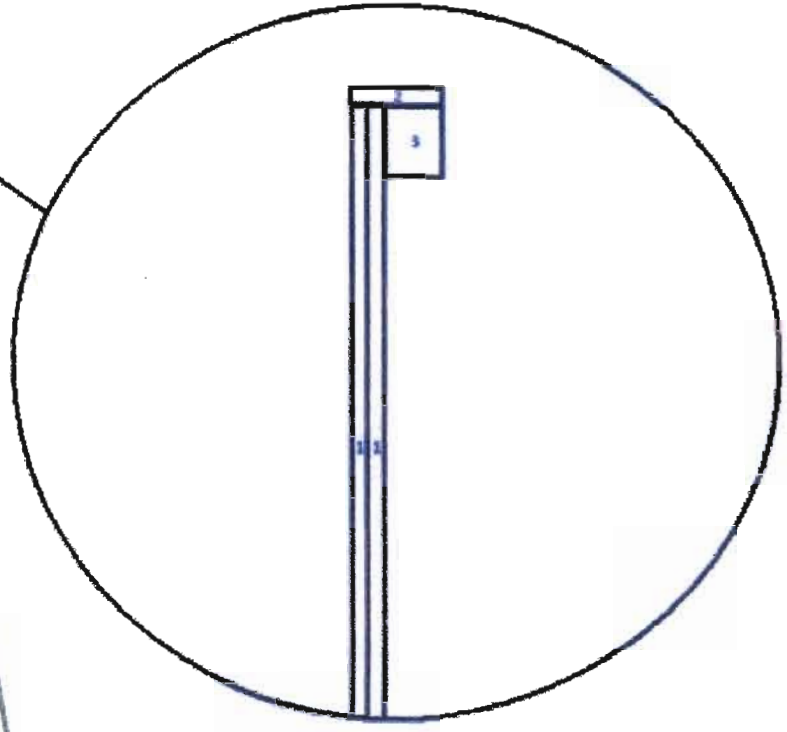

PLANNING AND
BUILDING CONTROL
04 SEP 2012