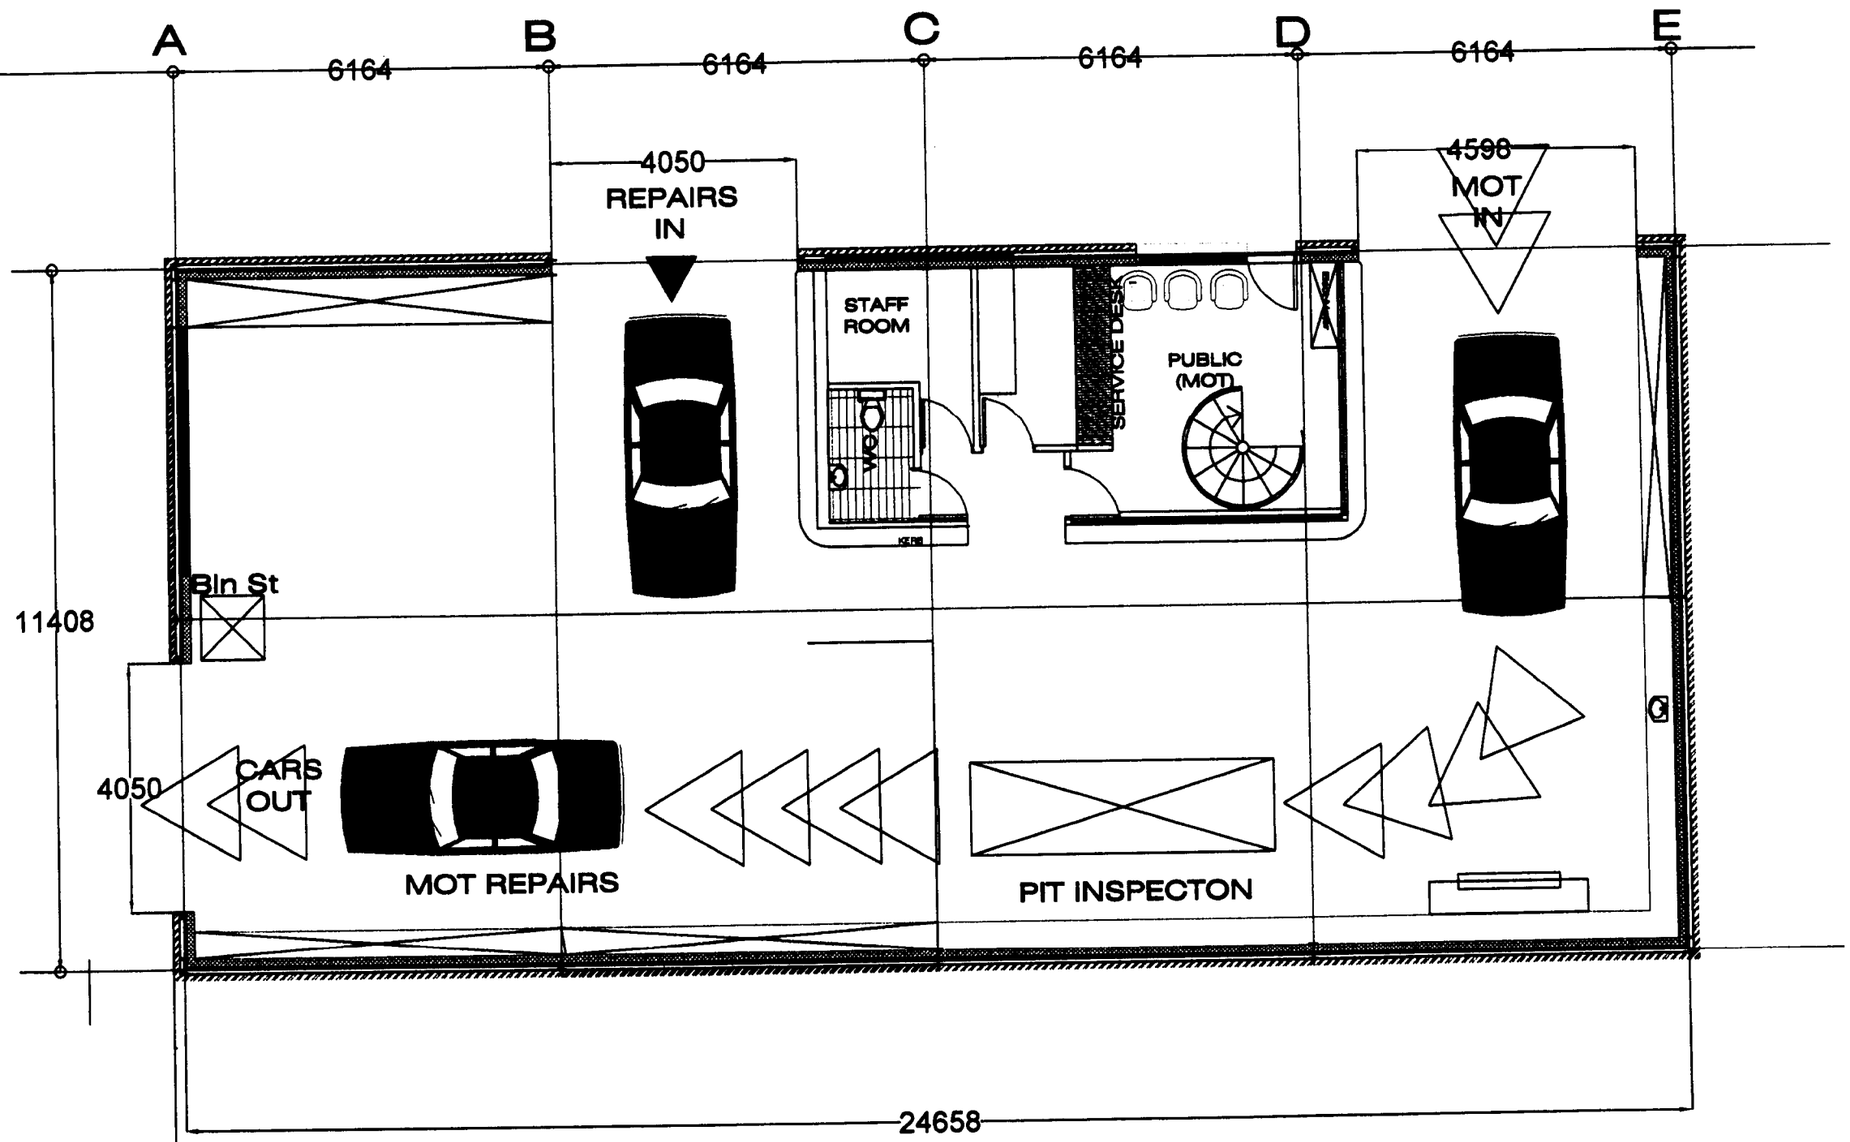

PROPOSED FLOOR PLAN

N.GEDAL
BA Hons Dip ARCH RIBA
ARCHITECT

CLIENT
Longsight Garage
Greville St Manchester

Architects
Studio NG Ltd
4 Rutters Lane
Hazel Grove
Stockport
SK7 5AY
Tel: 0161-419 - 9757
studio_ng@hotmail.co.uk

DRAWING TITLE
Existing Plan

DRAWING No MOT 03

SCALE 1:200
DATE 16.11.01