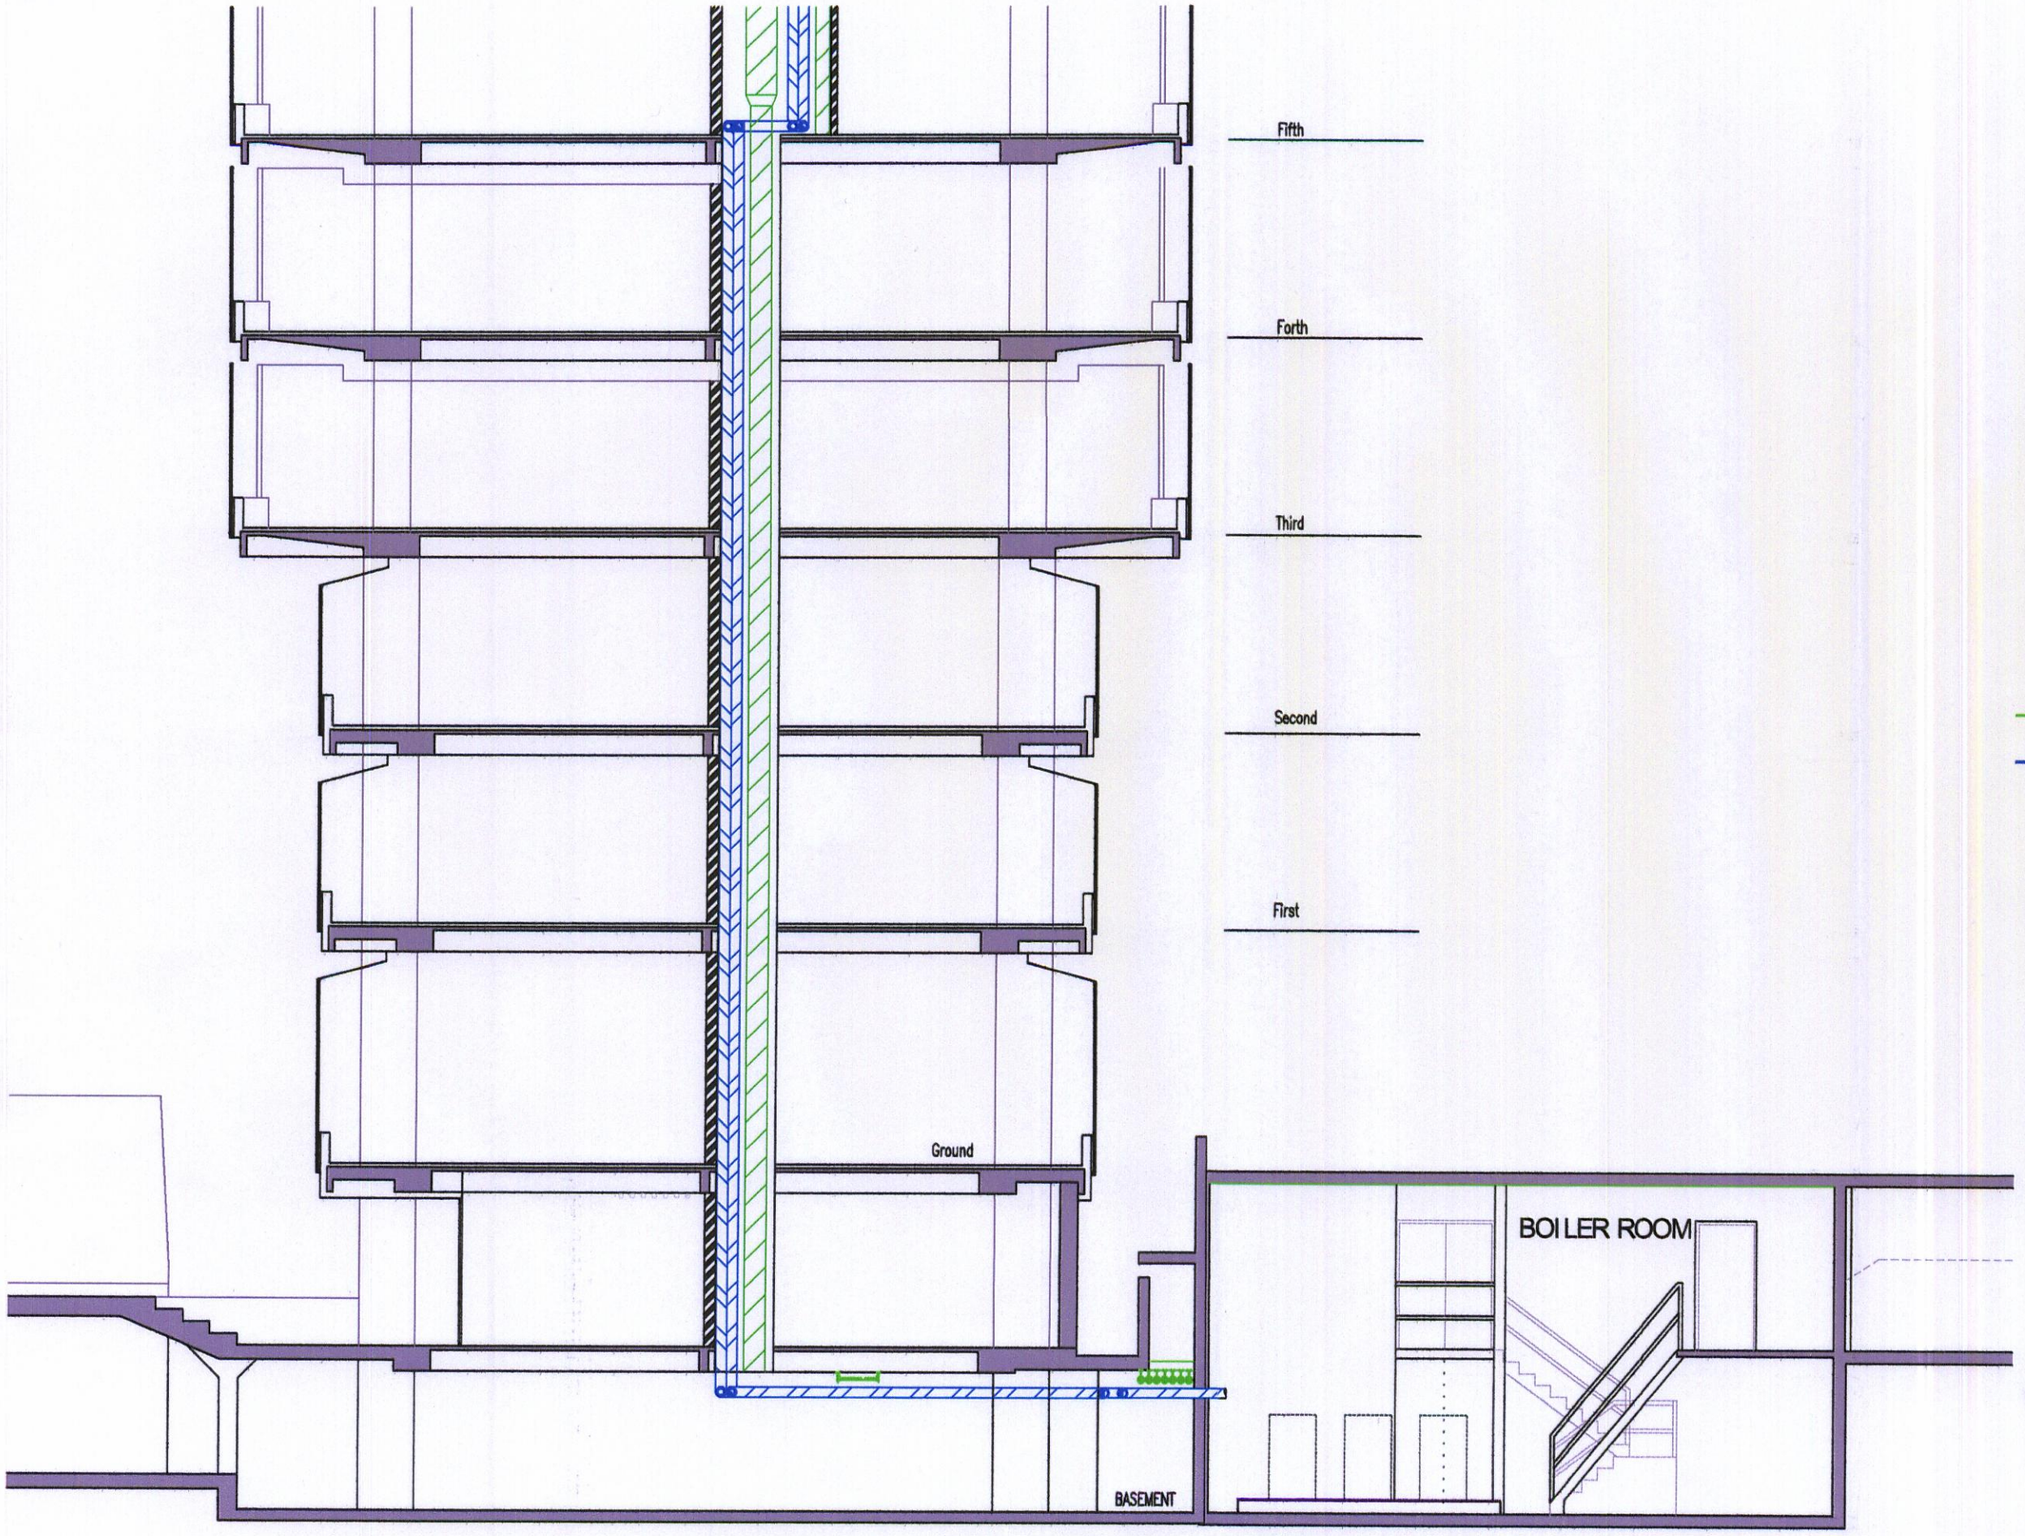

SECTION THRO' A-A - BASEMENT TO 5TH FLOOR @ 1:100

NB Responsibility is not accepted for errors made by others scaling from this drawing. All construction information should be taken from figured dimensions only

A3

PLANNING
CK'D
EPLIED
RECD 15 DEC 2009
INIT REC'D | DATE
ACTION

EXISTING PIPEWORK
NEW PIPEWORK

Rev	Description	By	Date

workman
building consultancy

Project
PALL MALL COURT
MANCHESTER

Client
IGNIS

Title
REPLACEMENT HEATING PIPEWORK
PHASE 1 - SECTION THRO' A-A

Drawn by	Surveyor	Date
GJS	RST	DECEMBER 09

Scale
1:100 @ A3

Drawing Number
081762-106

Revision