- Figured dimensions to be followed in preference to scale
- All dimensions shall be verified by the Contractor(s) on site prior to work commencing and relevant orders being placed.
- Any discrepancies to be brought to the attention of the Contract Administrator for instructions prior to proceeding.
- this drawing is the copyright of the Architect

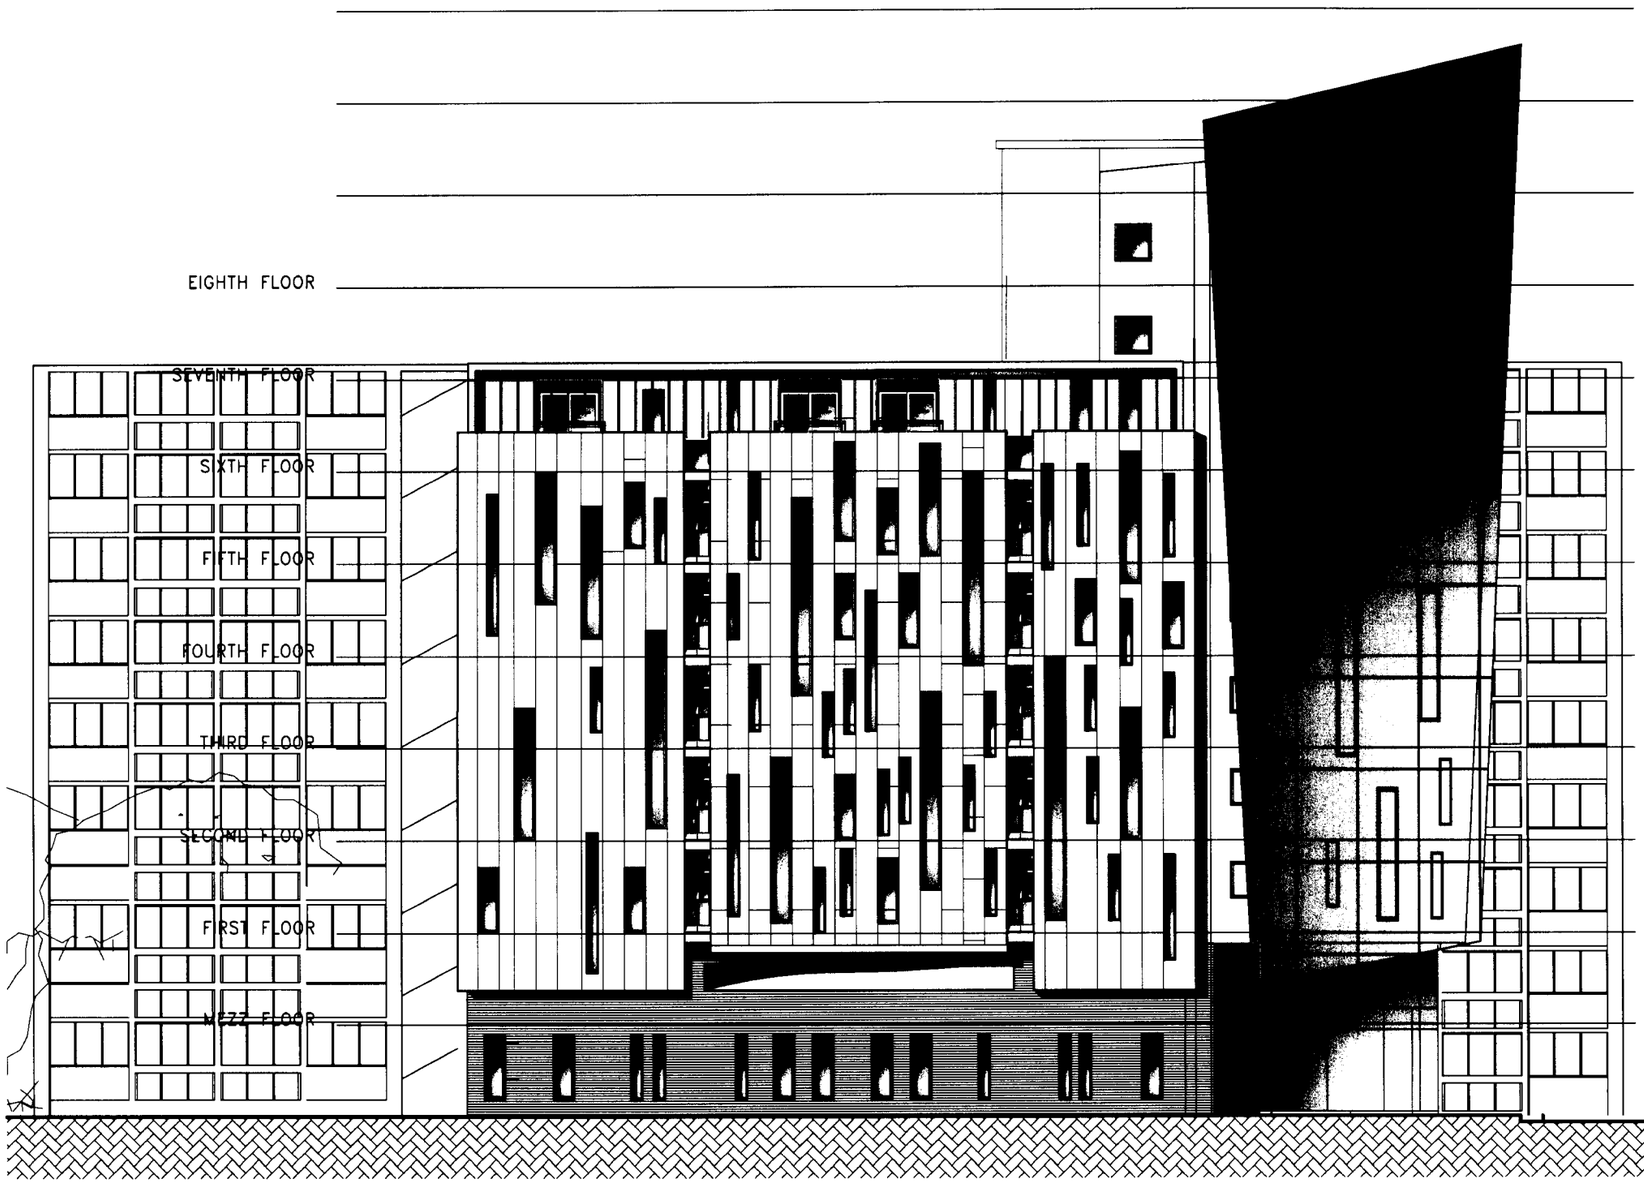

NORTH ELEVATION

PLANNING

REV	DATE	DRAWN BY	DETAILS
M			
M			
M			
FOR ACTION			

RECD 29 NOV 2007

PROJECT: BOUNDARY LANE RESIDENTIAL DEVELOPMENT

DRAWING: NORTH ELEVATION

DATE: AUG 07 | DRAWN BY: CAJ | CHECKED BY:

SCALE: 1:200 A3 | DRAWING NO: 611.08-P16 | REV: -

SW **FOULKES** ARCHITECTS

Withington House
160-164 Wellington Road
Withington
Manchester
United Kingdom
M20 3FU

T: +44 (0)161 434 4192
F: +44 (0)161 445 9820
info@swfoulkesarchitects.com
www.swfoulkesarchitects.com