PLANNING AND
BUILDING CONTROL
22 AUG 2013
496

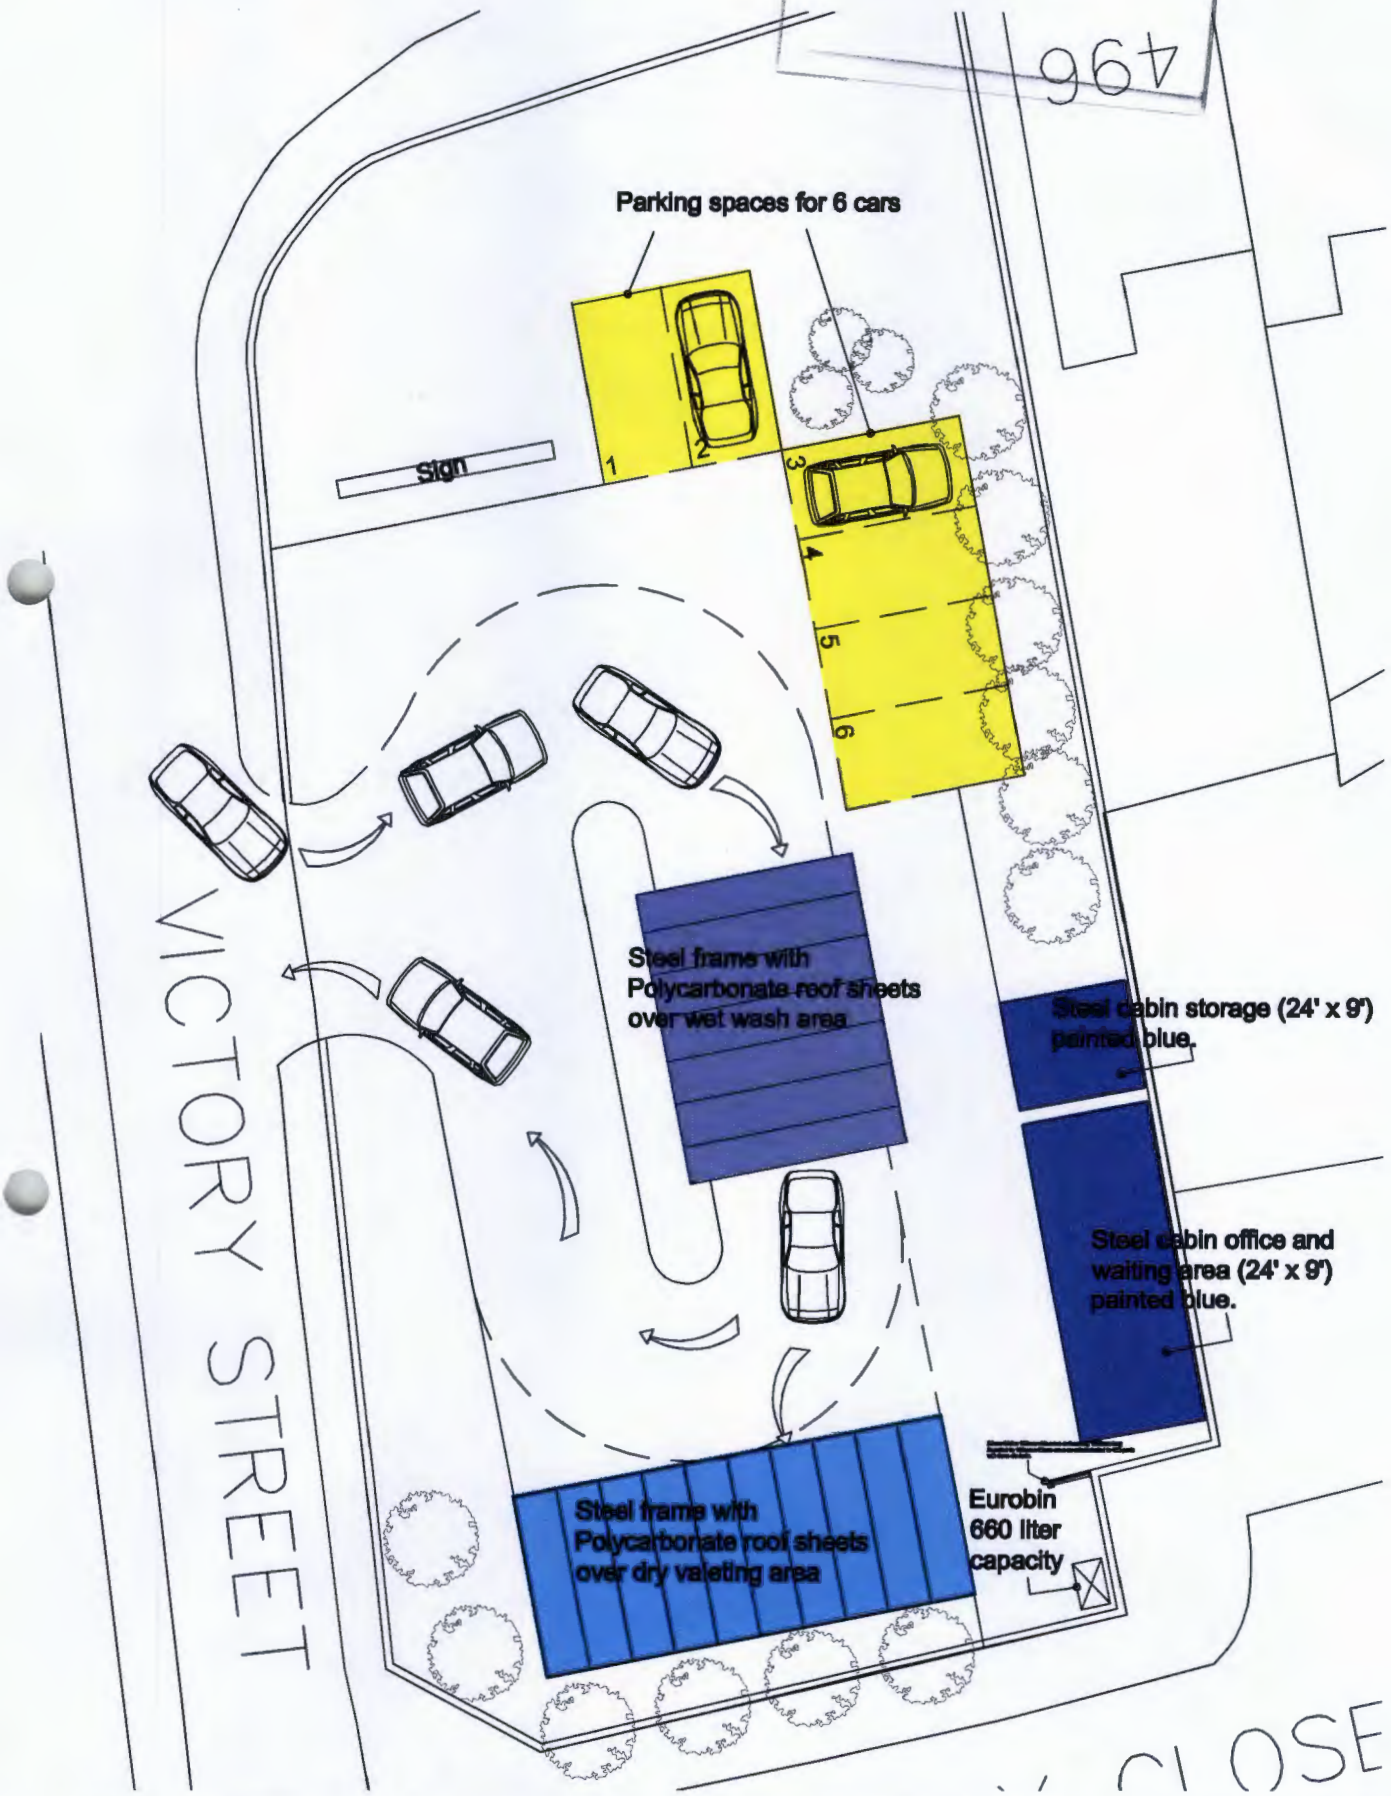

SCALE	DRAWN	CHECKED	DATE		
1:200				Site layout plan	2

492-494 Claremont Road, Rusholme, M14 5WA

PLANNING AND
BUILDING CONTROL
22 AUG 2013



	SCALE	DRAWN	CHECKED	DATE	Site layout plan showing hard surfacing and landscaping	3
	1:250					
	492-494 Claremont Road, Rusholme, M14 5WA					