

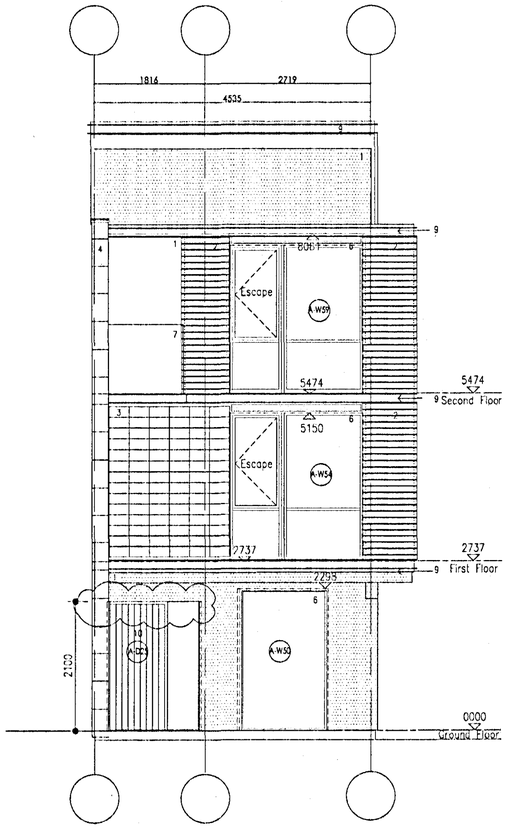


FRONT ELEVATION

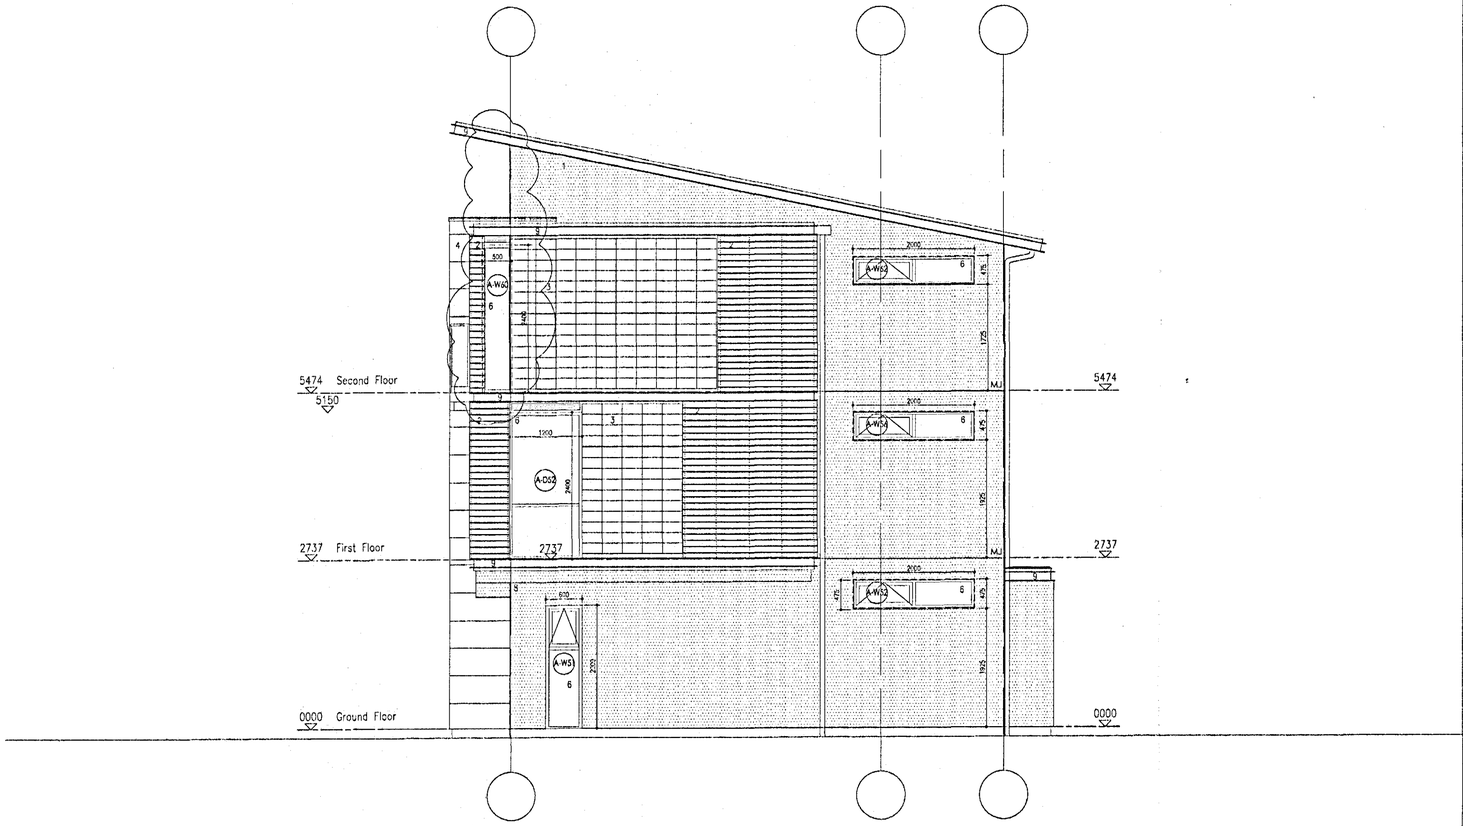

SIDE ELEVATION

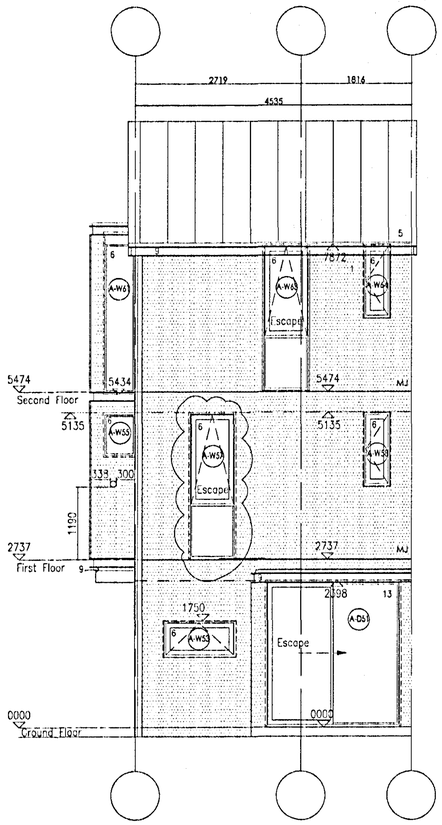

REAR ELEVATION

© BOWKER SADLER PARTNERSHIP 8/02/06
THIS DRAWING IS THE SUBJECT OF COPYRIGHT WHICH VESTS IN BOWKER SADLER PARTNERSHIP LIMITED. IT IS AN INFRINGEMENT OF COPYRIGHT TO REPRODUCE THIS DRAWING, BY WHATEVER MEANS, INCLUDING ELECTRONIC, WITHOUT THE EXPRESS WRITTEN CONSENT OF BOWKER SADLER PARTNERSHIP LIMITED WHICH RESERVES ALL ITS RIGHTS

BOWKER SADLER PARTNERSHIP LIMITED ASSERTS ITS RIGHTS TO BE IDENTIFIED AS THE AUTHOR OF THIS DESIGN

- DRAWING NOT TO BE SCALED.
- REPORT ERRORS & OMISSIONS TO ARCHITECT.
- CHECK ALL DIMENSIONS ON SITE

KEY TO MATERIALS

1 RENDER PANELS
2 TIMBER BOARDING
3 TERRACOTTA RAINSCREEN, NATURAL COLOUR
4 PRE-WEATHERED ZINC, BLUE-GREY COLOUR
5 PRE-WEATHERED ZINC, STANDING SEAM ROOFING BLUE GREY COLOUR
6 WHITE UPVC WINDOWS
7 STRUCTURAL GLASS BALUSTRADE
9 ALUMINIUM COLOUR COATED DARK GREY CHANNEL SECTION TO ROOF/FLOOR EDGES
10 HARDWOOD TIMBER DOORS
11 UPVC RAINWATER DOWN PIPES, COLOUR GREY
12 STEEL SECTIONS TREATED WITH MICACEOUS IRON ORE PAINT, COLOUR BLACK
13 WHITE PVC SLIDING PATIO DOORS

J 05/11/07 DH Windows A-WS7 & A-WS0 repositioned
Side elevation gable profile adjusted
Entrance door reduced to 2100mm

H 23/08/07 CS Movement joints shown (MJ)

G 12/04/07 CS Location of flue outlet for boiler adjusted to suit higher boiler
Materials key changed

F 27/03/07 CS Location of flue outlet for boiler shown

E 07/08/06 DH Whispergen enclosure added

D 24/07/06 DH windows revised following review
projecting beam added under cantilever
projecting balcony shown on side elevat

C 04/05/06 DH – UPDATED IN LINE WITH LOVELL COMMENTS

B 23/03/06 DH WINDOWS UPDATED

A 10/03/06 NCH WALL ABOVE BALCONY RELOCATED

PLANNING AND BUILDING CONTROL
06 JUL 2012

REV.	DATE	DRN.	CHKD

PROJECT
NEW EAST MANCHESTER
PLOT 2

CLIENT
LOVELL

DRAWING
TYPICAL A TYPE
ELEVATIONS

SCALE	DRAWN	CHECKED	DATE
1:100 (A3) 1:50 (A1)	NCH	DH	08/02/06

Bowker Sadler
Hatherlow House, Hatherlow, Romiley, Stockport SK6 3DY
Telephone: 0161 406 7333 Facsimile: 0161 406 7444
Email: design@bowker-sadler.co.uk

JOB No	DRAWING No
05-124	650

REVISIONS A B C D E F G H J