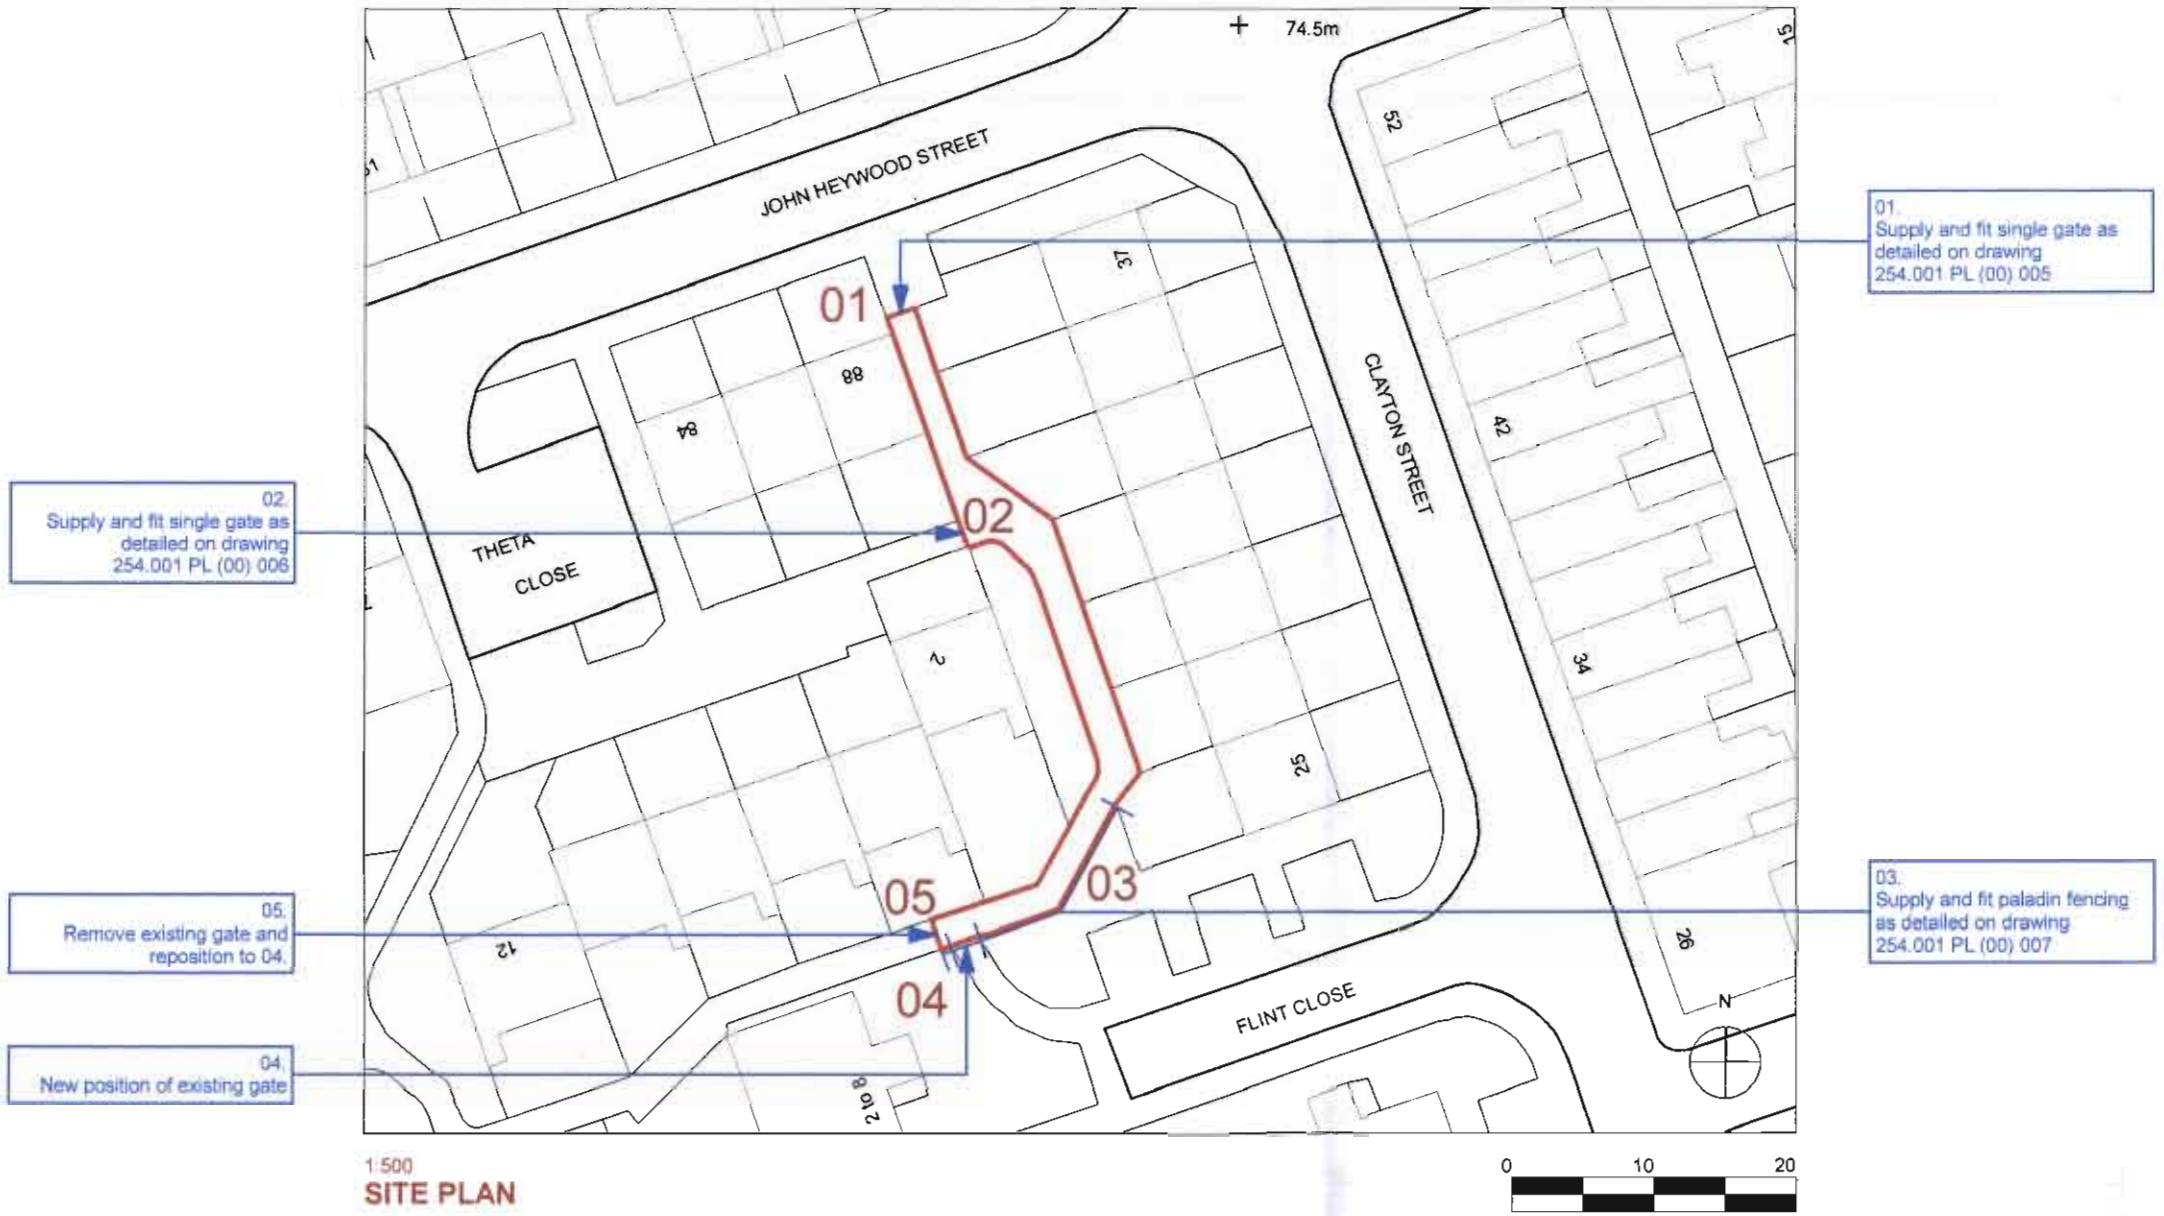

1:500

SITE PLAN

Notes

This drawing is the copyright of Michael Cunningham Architects. It must not be reproduced or used in any way without written permission from Michael Cunningham Architects.

All dimensions in millimeters and to be checked on site prior to commencement of any works.

Do not scale from this drawing.

Builder to verify all dimensions, heights and levels prior to commencement of work.

No encroachment onto neighbours property without written permission.

The contractor in preparing his estimate shall visit the site and acquaint himself with the problems involved & shall allow in his price for any detail whether indicated or not which may be reasonably considered necessary to ensure a neat structurally sound & workmanlike job.

The contractor shall issue all statutory notices to the Local Authority at commencement, during progress & completion of the works.

REPLIED
REC'D 29 JUL 2009

All Gates and Railing Panels are fixed independant of any structures.

All the adjoining properties and highways are the property of Manchester City Council.

BUILDING SOLUTIONS

michael cunningham architects

Revision Date		Drawn Checked
Revision Date		Drawn Checked

Rumford Court . Rumford Place . Liverpool . L3 9DD
t 0151 255 1175
f 0151 236 7770
info@michaelcunninghamarchitects.com

Job Title
Alley Gates
88 John Heywood Street
Manchester
M11 4EL

Drawing Name
Site Plan

Drawing Status
PLANNING

Drawn by	Date
PG	**24.07.09**
Checked by	Date
MB	**24.07.09**

Drawing Scale
1:1250, 1:500

Layout ID
254.001 PL (00) 004