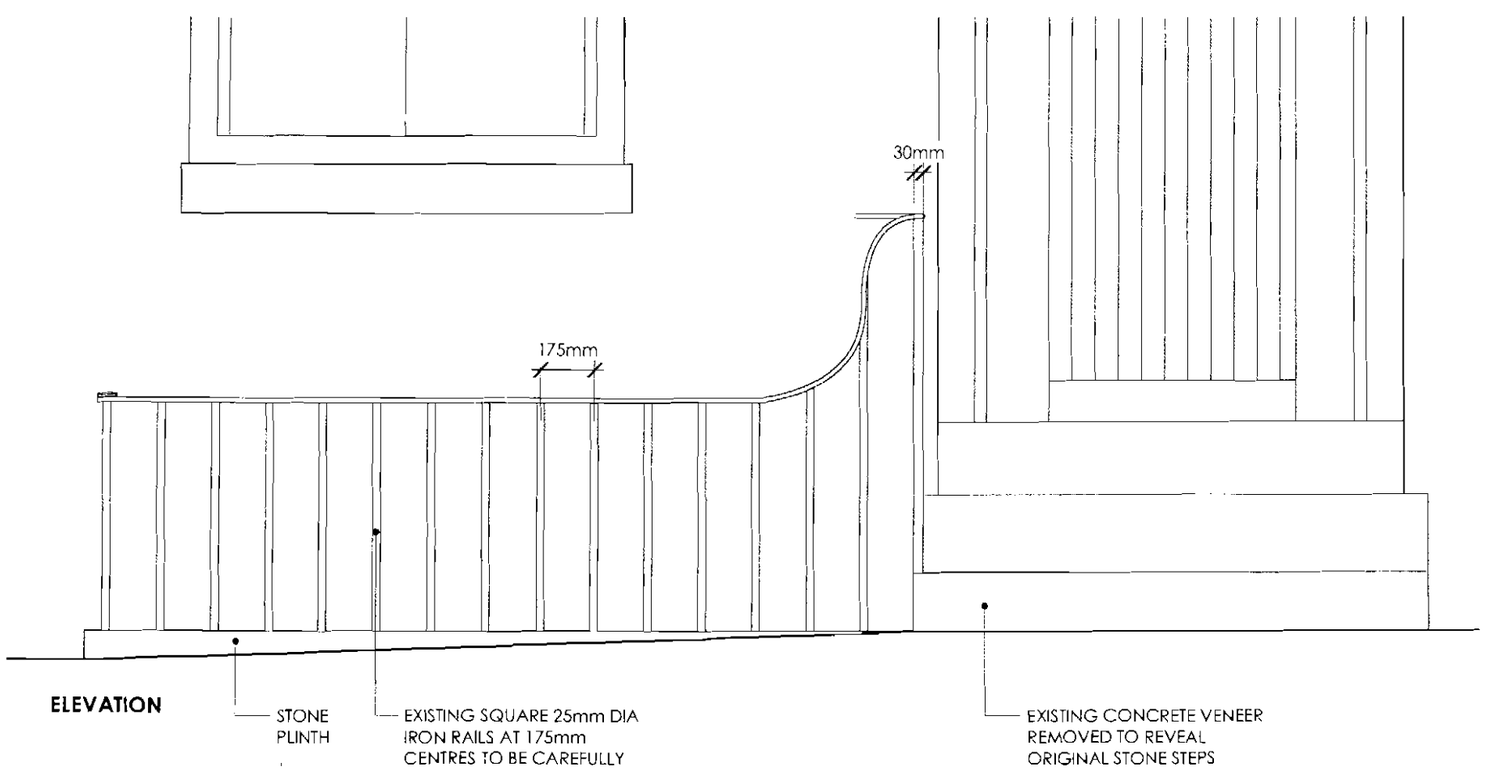

ELEVATION

STONE PLINTH

EXISTING SQUARE 25mm DIA IRON RAILS AT 175mm CENTRES TO BE CAREFULLY REPAIRED AND REPAINTED BLACK

EXISTING CONCRETE VENEER REMOVED TO REVEAL ORIGINAL STONE STEPS

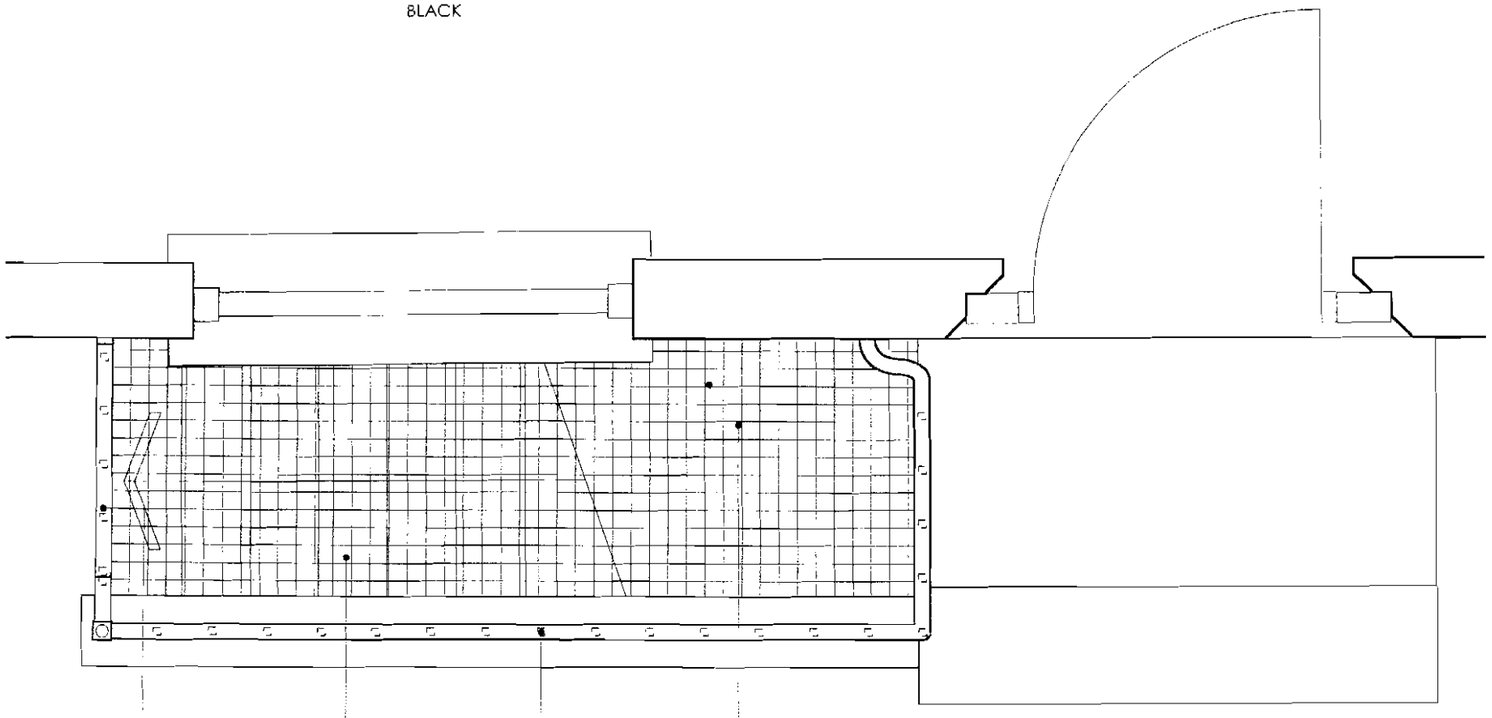

PLAN

NEW IRON GATE TO ENCLOSE LIGHTWELL

EXISTING STAIRS TO BASEMENT

EXISTING IRON RAILINGS BELOW

NEW HEAVY IRON GRATING TO COVER STAIRS TO BASEMENT
- EXISTING DOORWAY BENEATH REOPENED TO ENABLE ACCESS TO LIGHTWELL FOR CLEANING PURPOSES

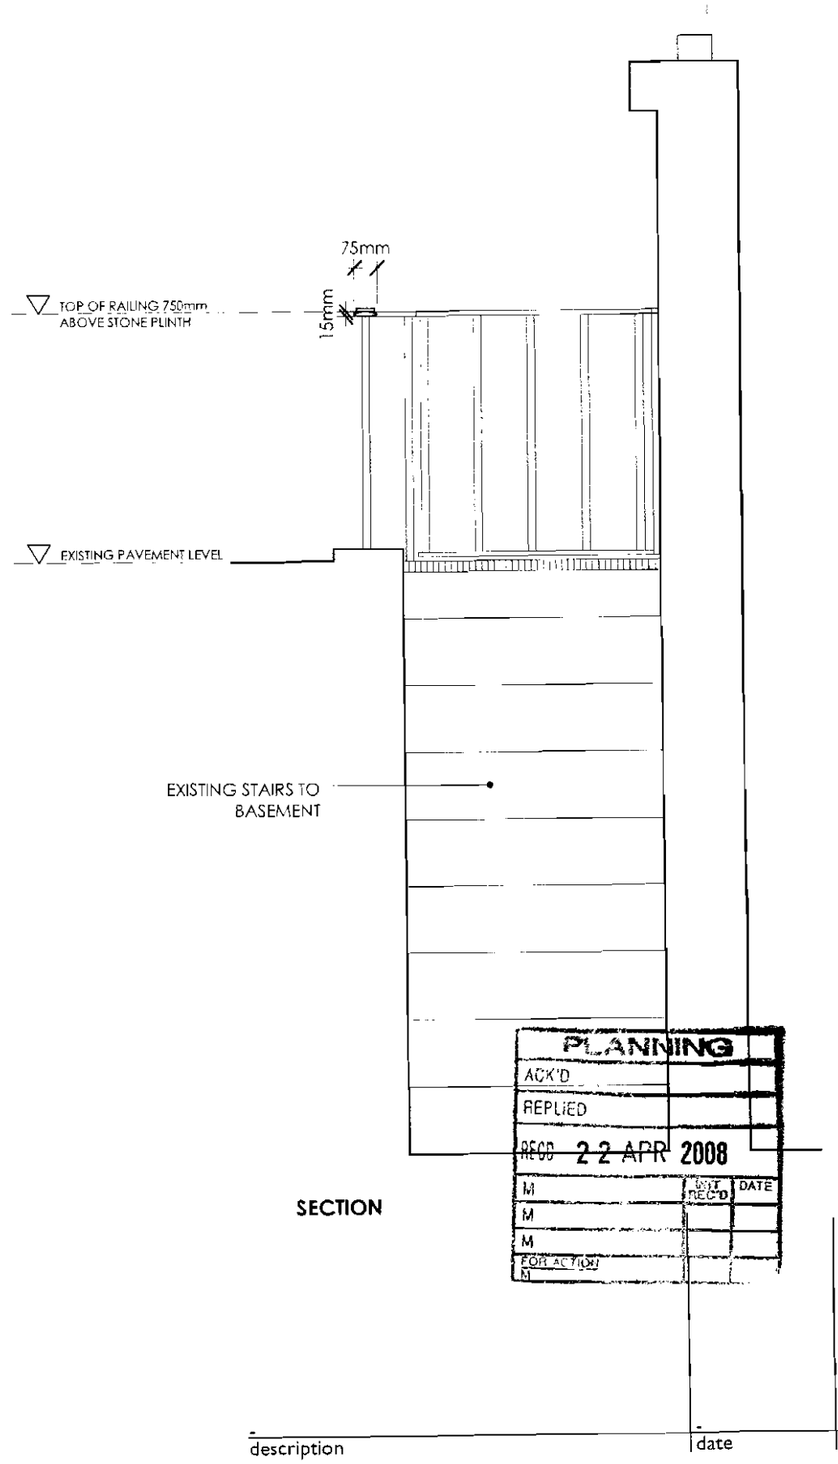

SECTION

PLANNING
ACK'D
REPLIED
RECD 22 APR 2008
INIT | REC'D | DATE
M
M
M
FOR ACTION
N

description	date	rev
-	-	-

ADELPHI SQUARE 2007 APPLICATION
for
Eastern Green Ltd.

Railing Details (Sheet 1 of 2)
Repair and Reinstatement

schema 884B
no **P(570)**
rev -
scale 1:10@A3
date DEC 07
drawn JDB

makinarchitecture
URBAN ARCHITECTS & DESIGNERS
www.makinarchitecture.com
t 0161 2360051 f 0161 2283442

DO NOT SCALE FROM THIS DRAWING
DIMENSIONS TO BE CHECKED ON SITE

SK sketch P proposed T tender C construction AB asbuilt

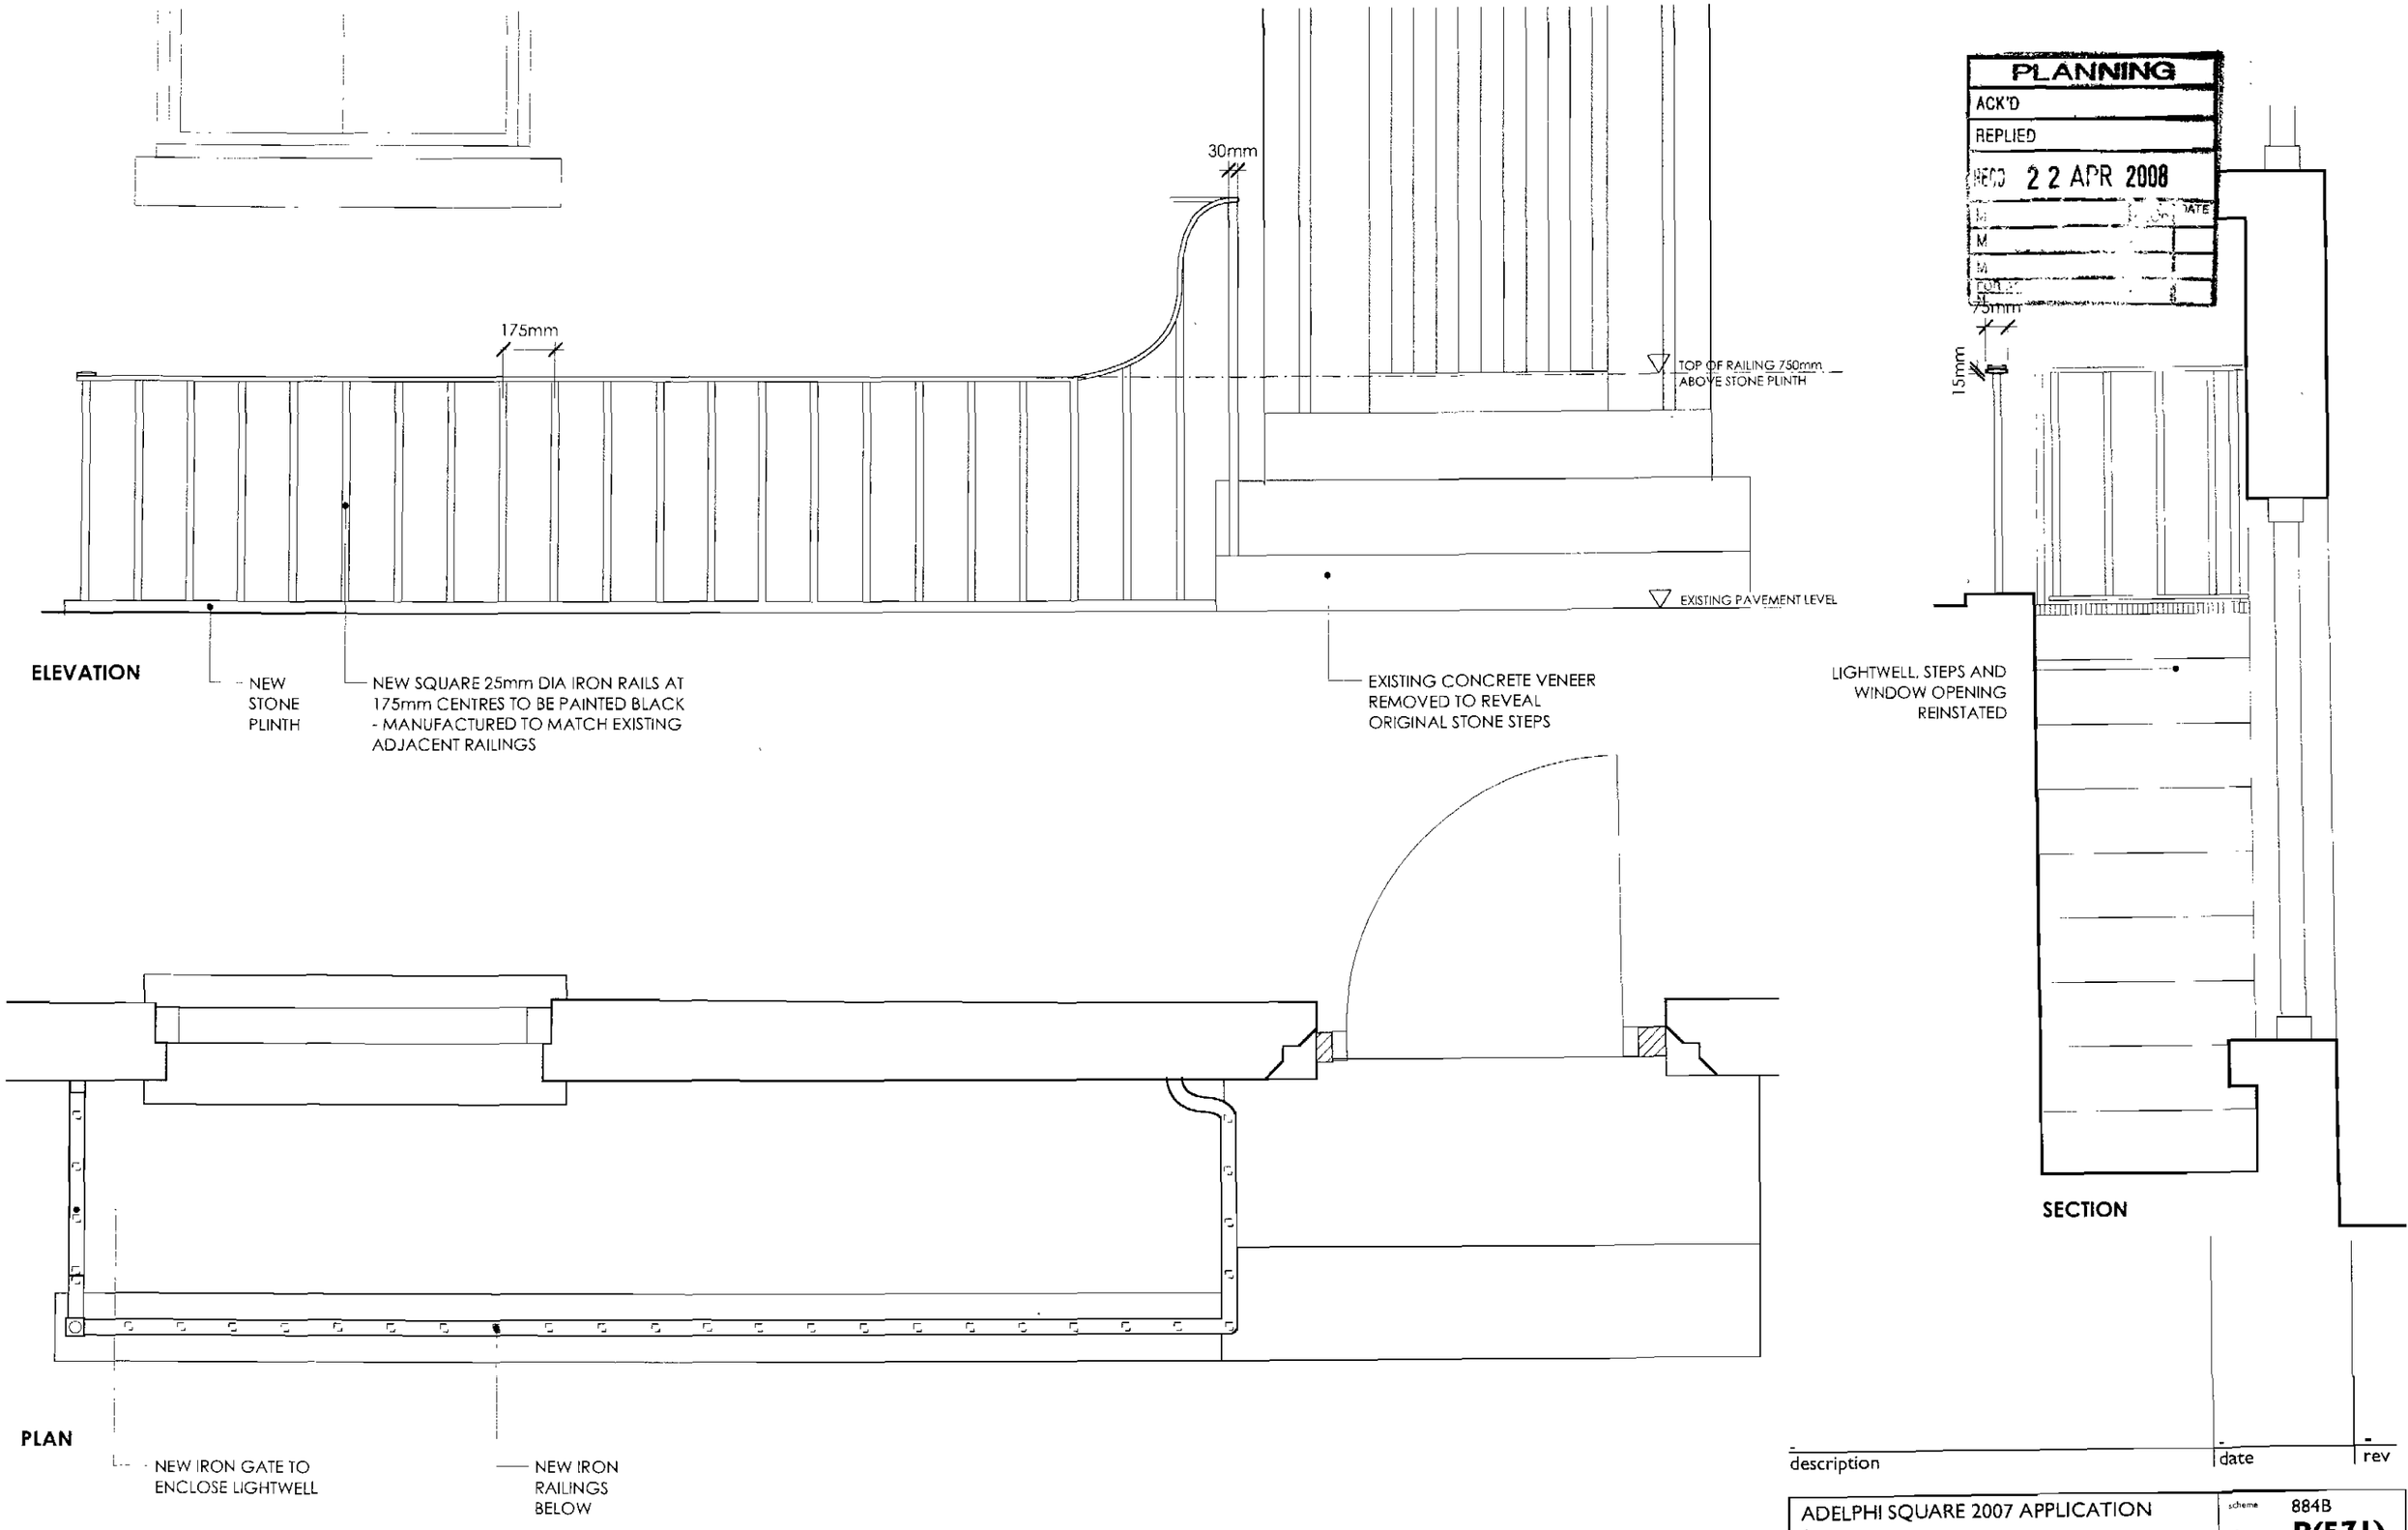

PLANNING
ACK'D
REPLIED
REC'D 22 APR 2008
DATE

description	date	rev
-	-	-

ADELPHI SQUARE 2007 APPLICATION
for
Eastern Green Ltd.

Railing Details (Sheet 2 of 2)
Repair and Reinstatement

scheme 884B
no **P(571)**
rev -
scale 1:10@A3
date DEC 07
drawn JDB

makinarchitecture
URBAN ARCHITECTS & DESIGNERS
www.makinarchitecture.com
t 0161 2360051 f 0161 2283442

DO NOT SCALE FROM THIS DRAWING
DIMENSIONS TO BE CHECKED ON SITE

SK sketch P proposed T tender C construction AB asbuilt