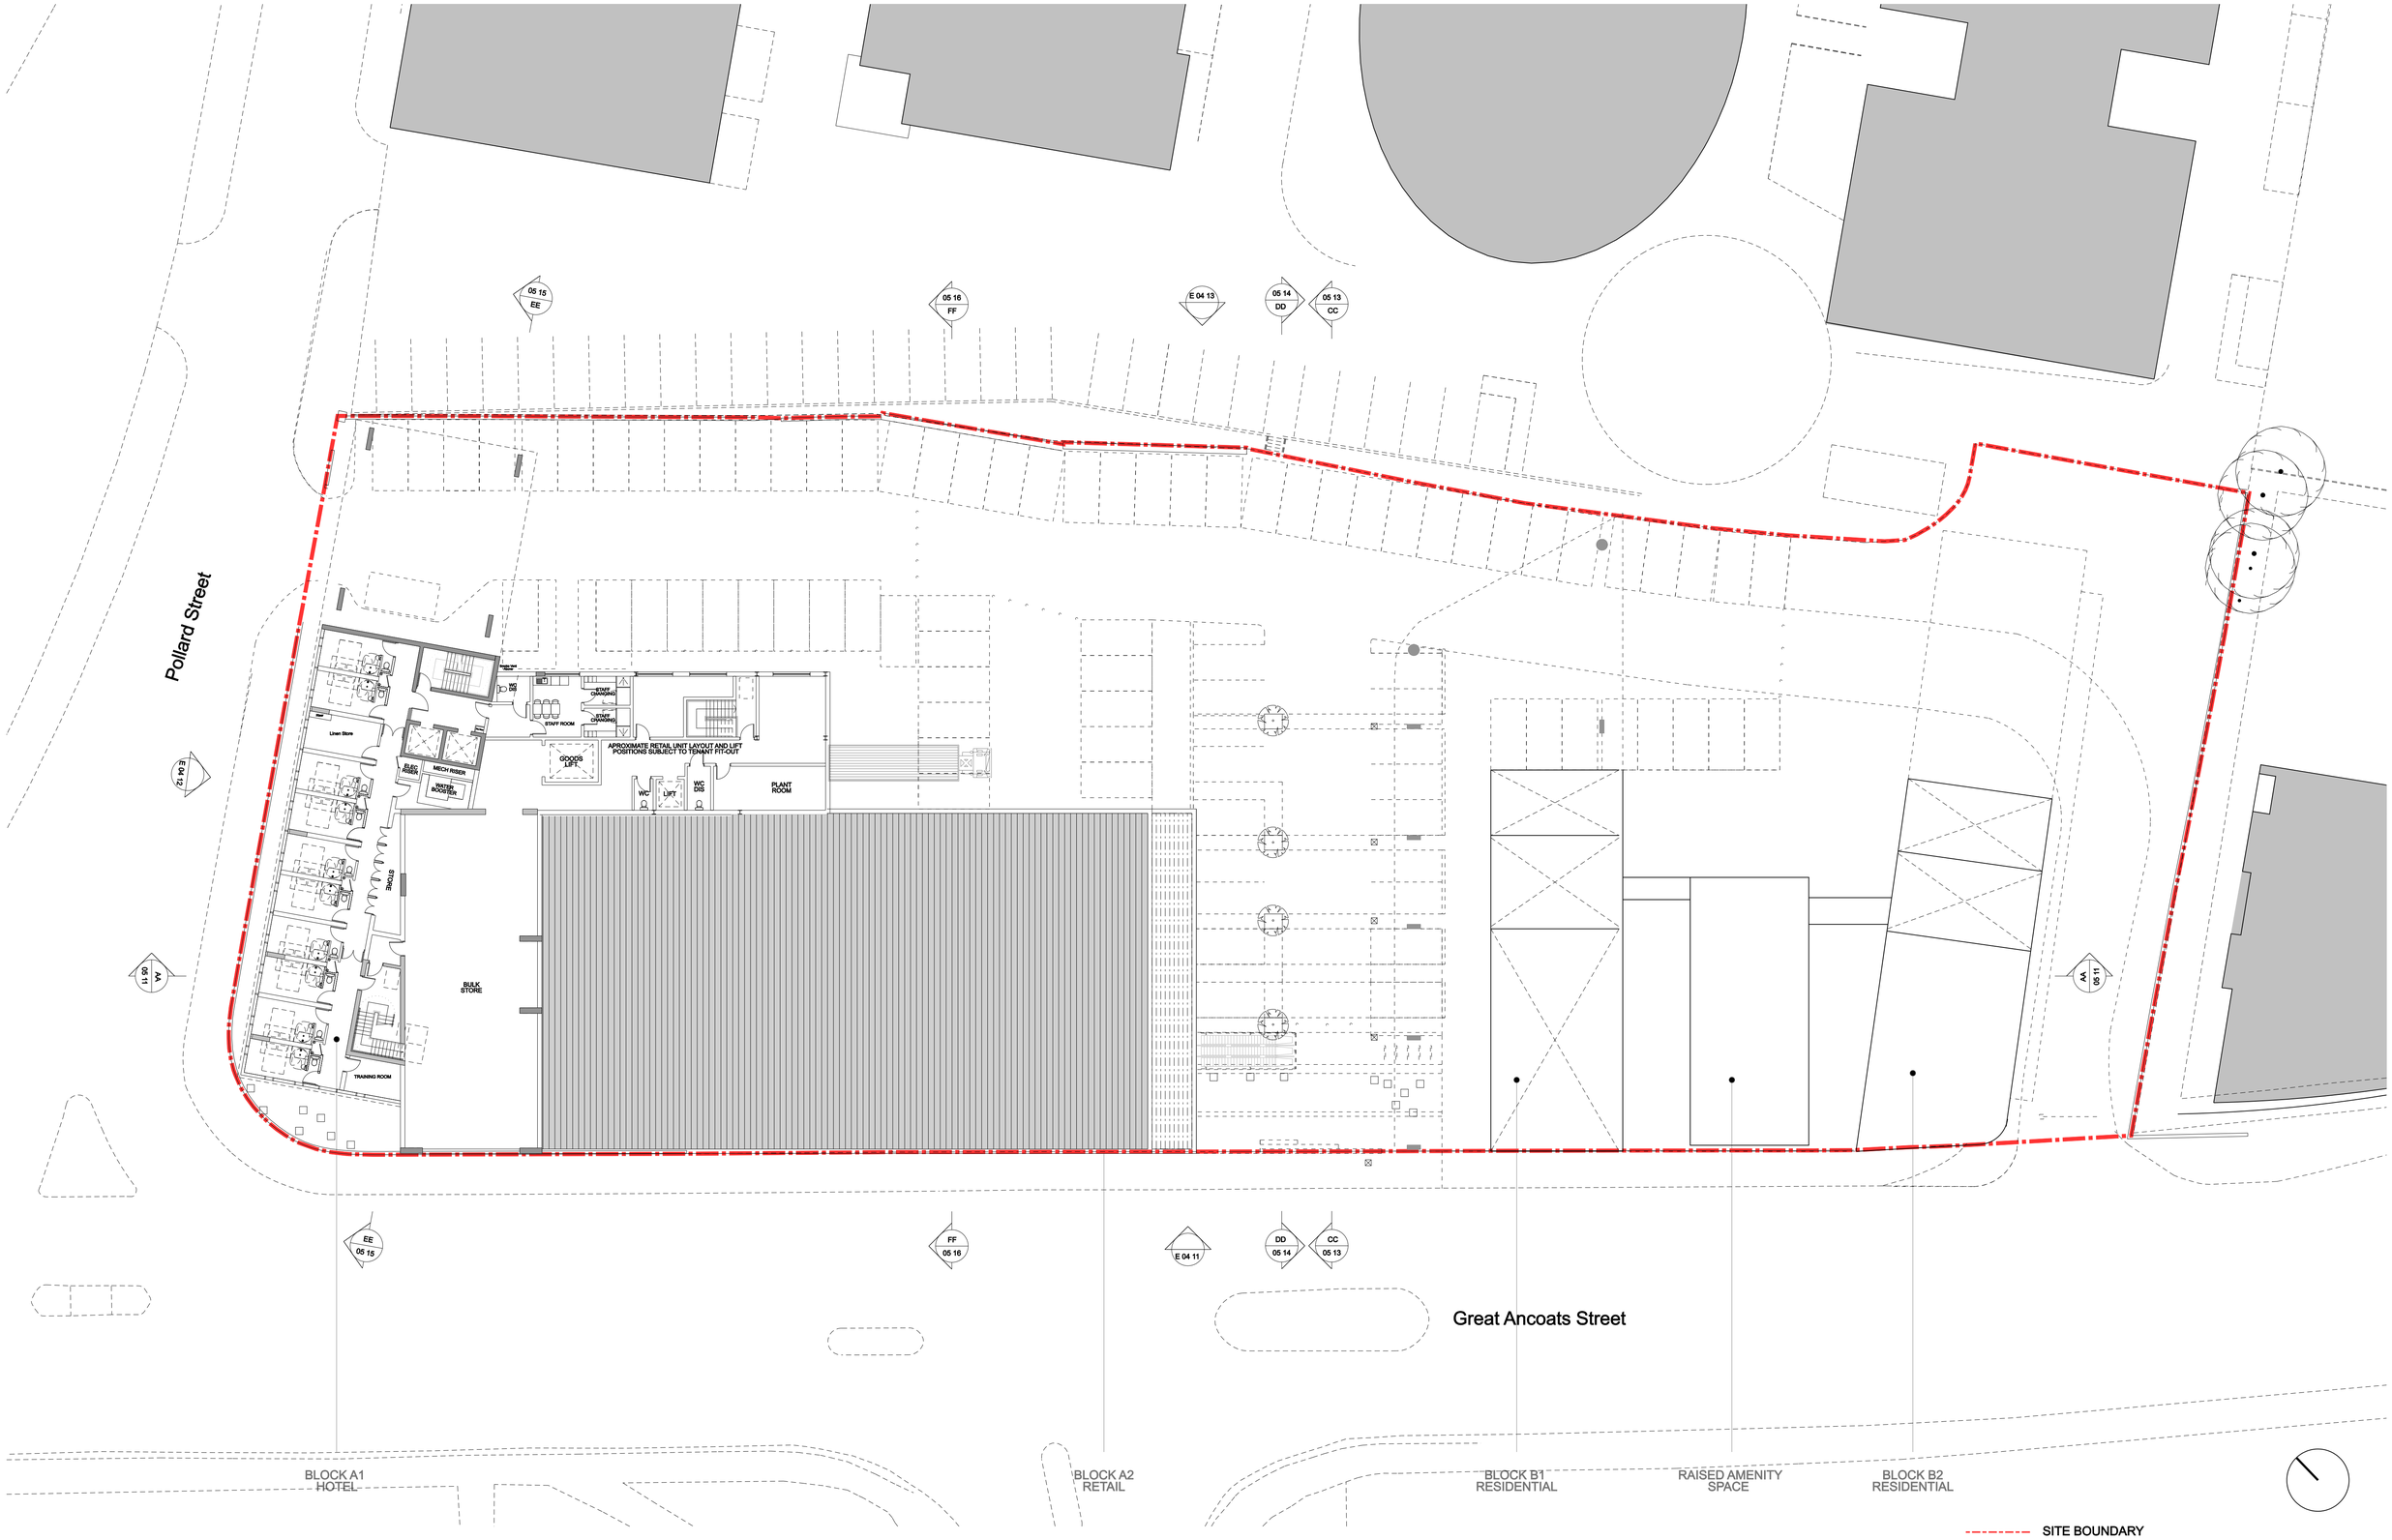

DUBLIN : LONDON : **MANCHESTER**		CLIENT:	PROJECT:	TITLE:	DATE:	SCALE:	PROJECT NO.:	REVISION:
7th Floor, The Pinnacle, 73 King Street, Manchester M2 4NG, UK. **T**: +44 (0)161 830 1850 **F**: +44 (0)161 839 3056 WWW.HKRARCHITECTS.COM	HKR ARCHITECTS	RLAM	Pollard Street, Manchester	Masterplan: GA Plan Level 01	06 / 06/ 07	1:200 @ A1 1:400 @ A3	1381_ (MP)_02_01	V