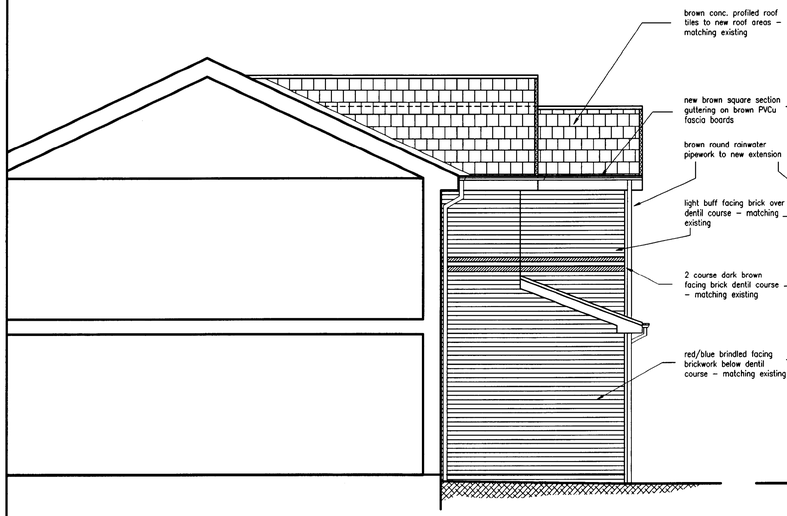

SIDE ELEVATION SCALE 1:50

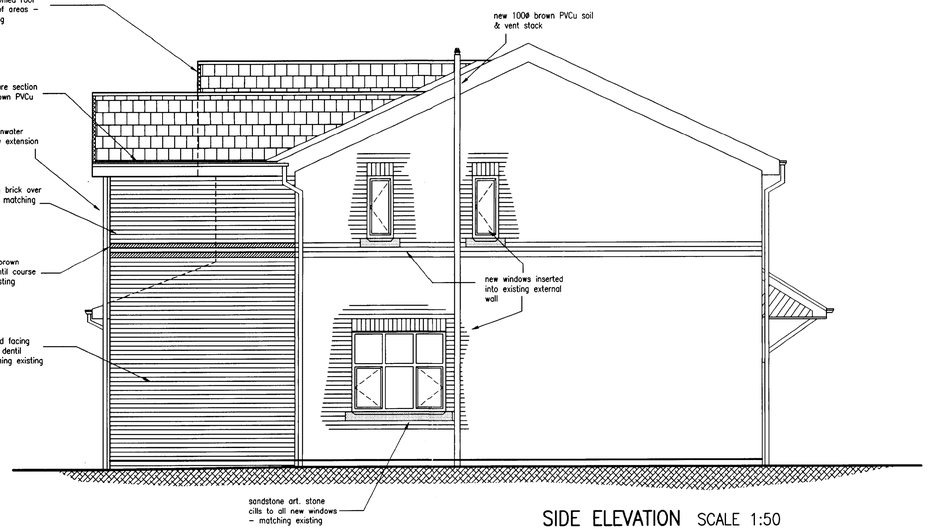

SIDE ELEVATION SCALE 1:50



REAR ELEVATION SCALE 1:50

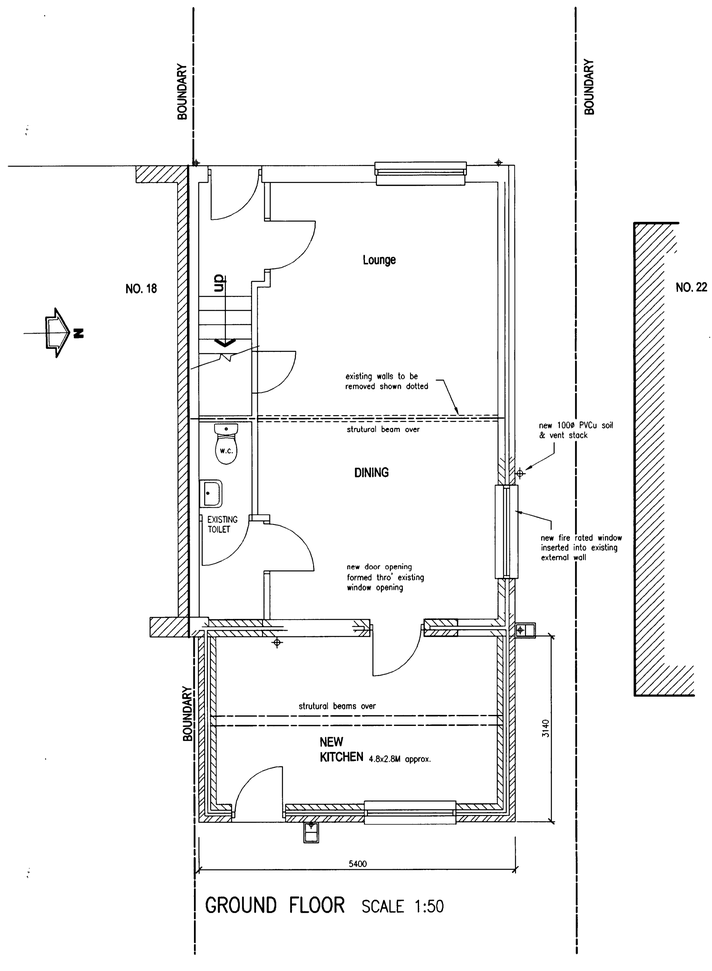

GROUND FLOOR SCALE 1:50

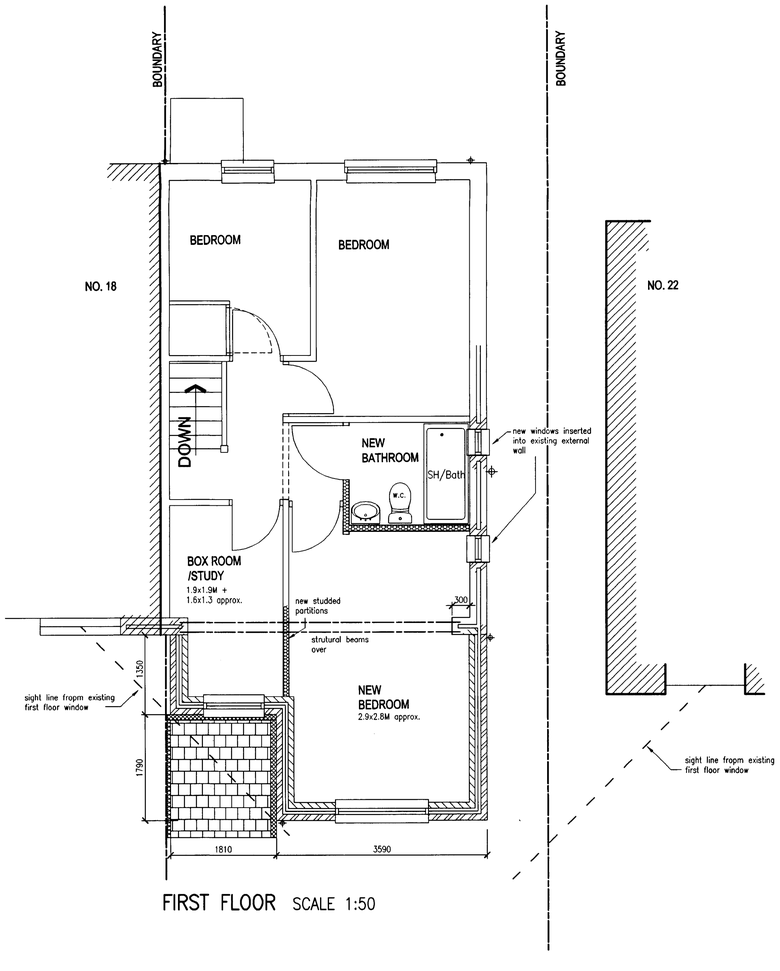

FIRST FLOOR SCALE 1:50

PLANNING
ACK'D
REMKD
RECD – 7 JUN 2010
M

NOTES

DRAWING FOR PLANNING APPLICATION ONLY

REV.	DATE	DRN.	DESCRIPTION

CLIENT
DR KABULI
20 RUSHFIELD DRIVE
LONGSIGHT
MANCHESTER M16 6RF

PROJECT
PROPOSED ALTERATIONS & EXTENSIONS
20 RUSHFIELD DRIVE
LONGSIGHT
MANCHESTER M16 6RF

TITLE
PROPOSED PLANS & ELEVATIONS

DRAWING No.	APDK/10/01
DRAWN D.G.M	CHECKED A.P.
SCALE 1:50	DATE APRIL 2010