
melvyn allen
BETTER SALONS BY DESIGN

Stanwood House Unit 3 Lamorna Close Radlett
Hertfordshire WD7 7DR
Telephone 01923 850733 * Facsimile 01923 850744
e-mail ed@melvynallen.co.uk

CLIENT: Trevor Sorbie Int Plc	DATE 27/05/08	SCALE 1:1250
SITE: 19 Spring Gardens, Manchester, M2 1FB — Dwg Title OS Location	DRAWING NO. 130 OS A/C	REV.


19 SPRING GARDENS

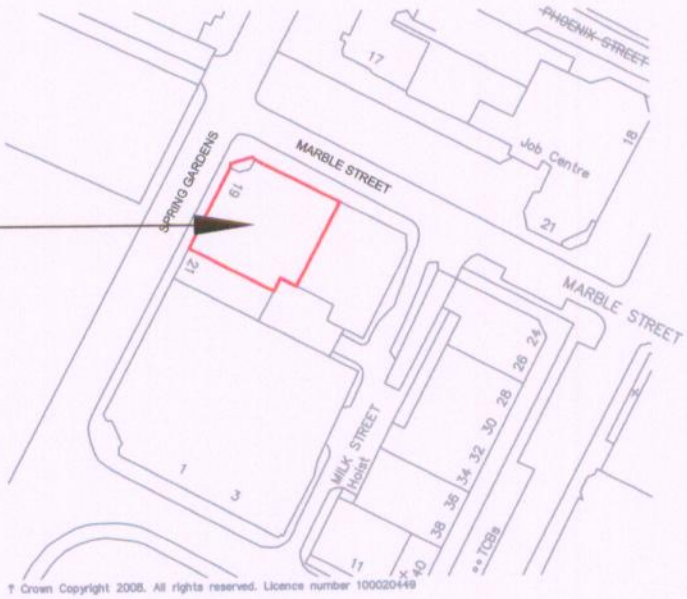

† Crown Copyright 2008. All rights reserved. Licence number 100020449

NORTH
(SCALE 1:1250)

LOCATION OF A/C INVERTERS

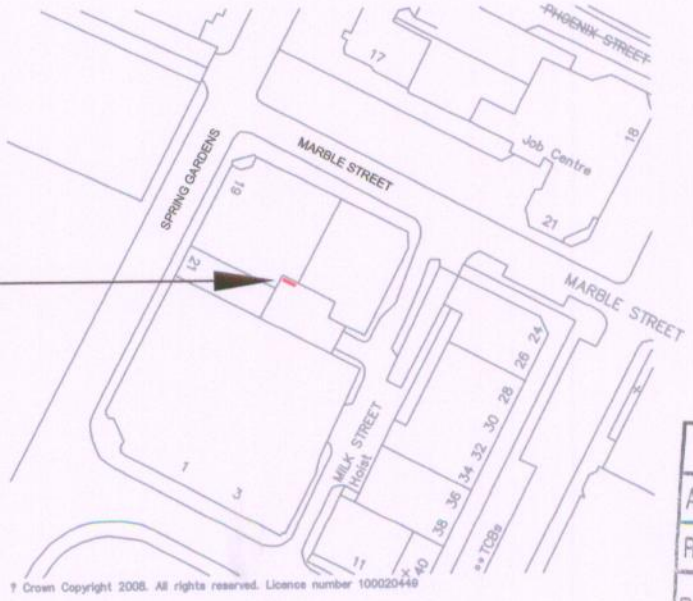

† Crown Copyright 2008. All rights reserved. Licence number 100020449

NORTH
(SCALE 1:1250)

PLANNING
ACK'D
REPLIED
RECD 29 MAY 2008
1M
2M
3M
PLANNING