PLANNING AND
BUILDING CONTROL
01 DEC 2011

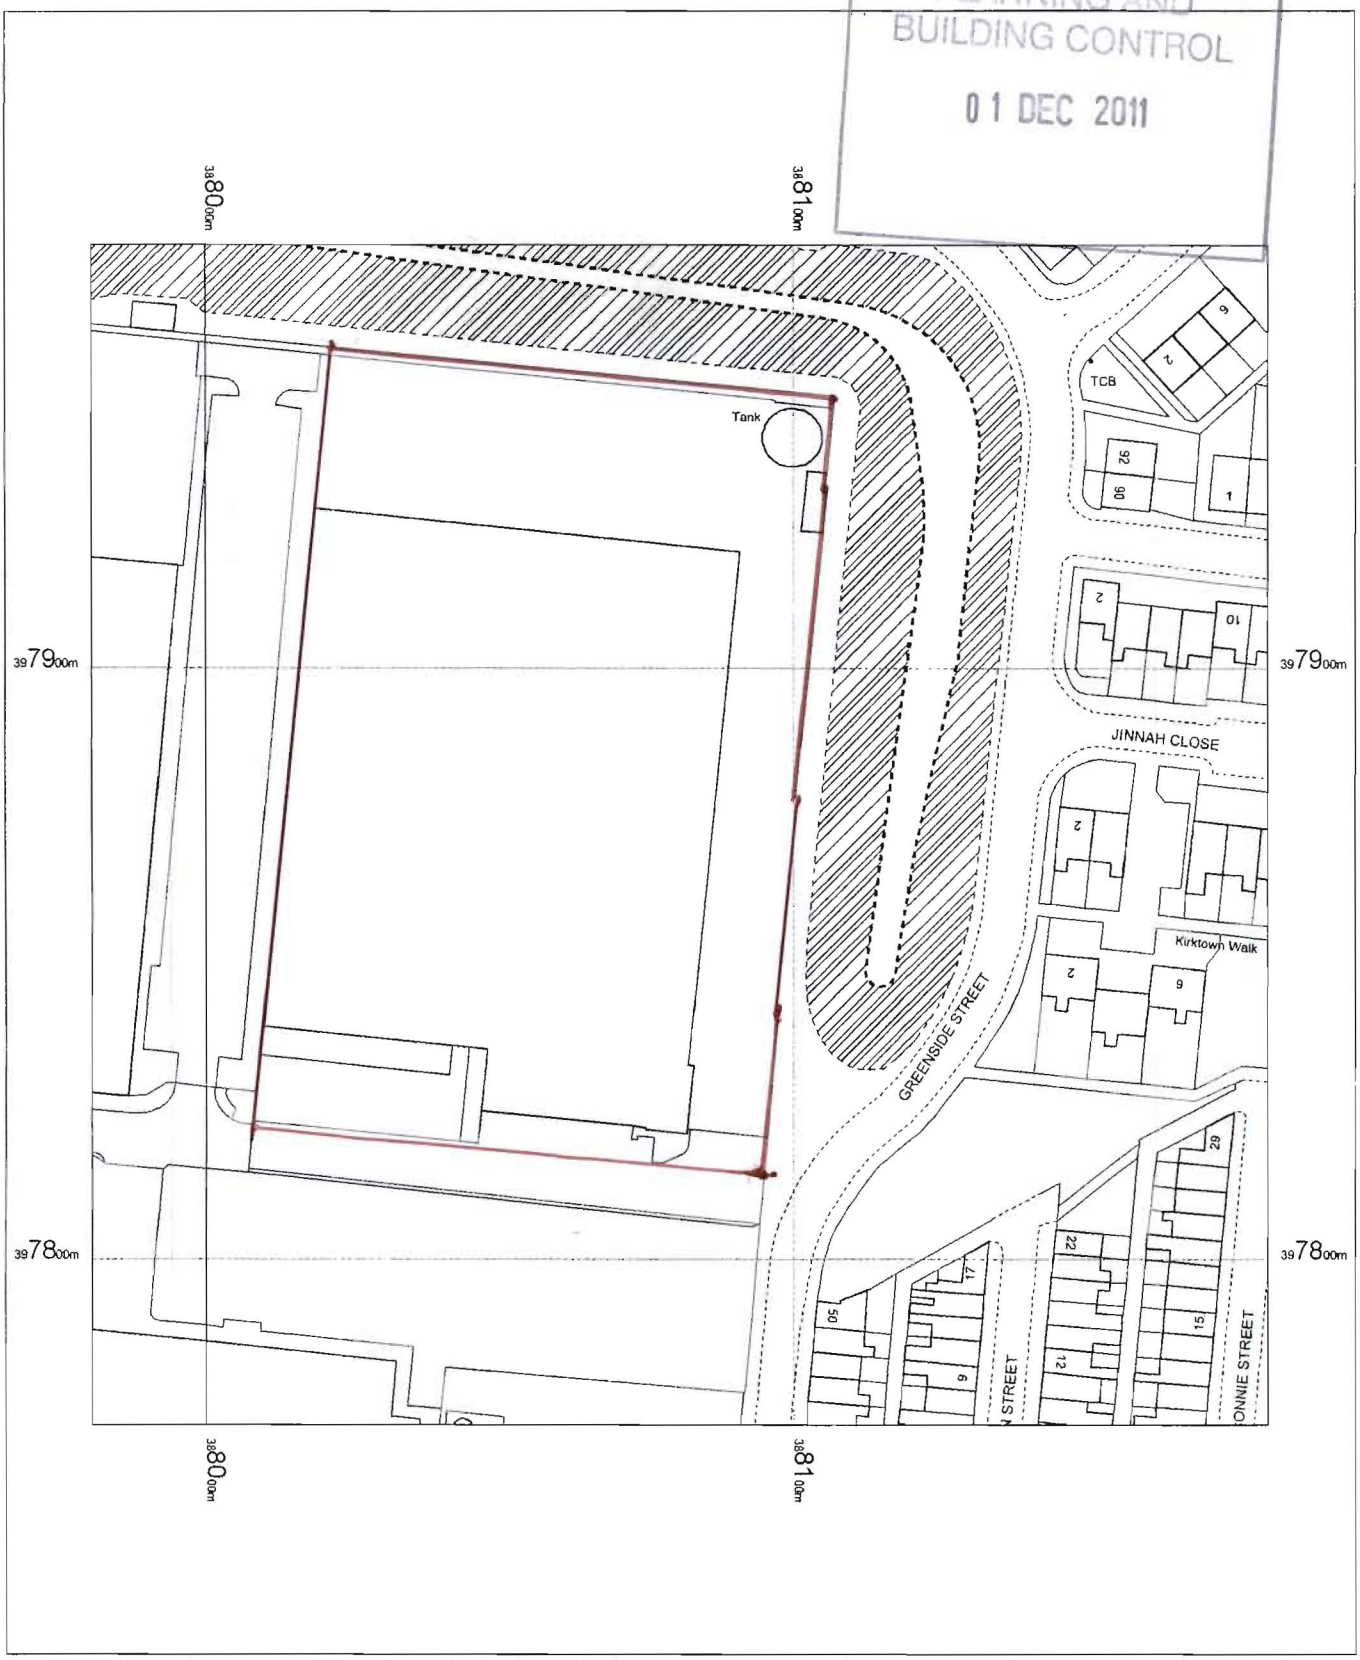

Unit 3, Stainburn Road
Openshaw
Manchester
M11 2ER

OS Mastermap
15 November 2011, ID: MDP-00108969
www.mapdataportal.co.uk

1:1250 scale print at A4, Centre: 388080 E, 397872 N

©Crown Copyright. Licence no. 10001998

N

Mapping sourced from Ordnance Survey

Maps @ Malcolm Hughes Ltd
Tel: 0161 926 0650