


RIDINGS STREET ELEVATION



SIDE ELEVATION

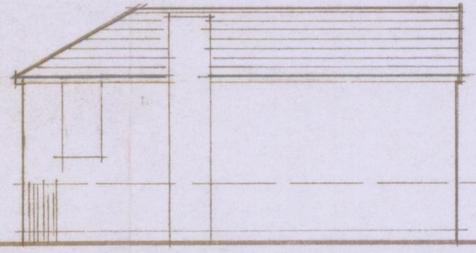


OLDHAM ROAD ELEVATION

GENERAL NOTES:


SEE SHEET No.1 FOR FULL SPECIFICATION ETC.

CAR PARKING - ON STREET


DELIVERY/SERVICING - ON RIDINGS STREET OWN MERCEDES 311 SPINTER VAN FOR DELIVERY OF LOOSE PLASTER TO SIDE DOORS AND SKIP REMOVAL. (WASTE PLASTER & MATERIALS) SKP WASTE DISPOSAL LTD OLDHAM, MANCHESTER. Tel 681/9679.

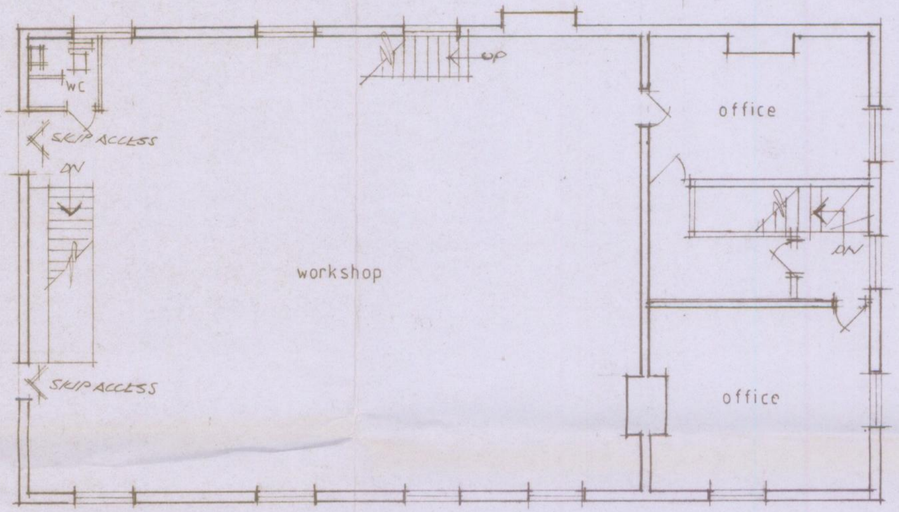

FIRST FLOOR

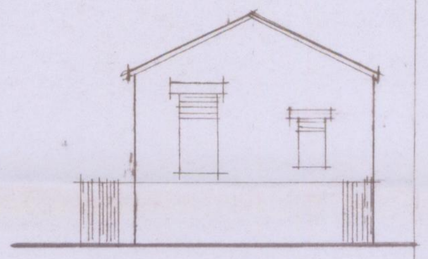

IRLAM STREET ELEVATION

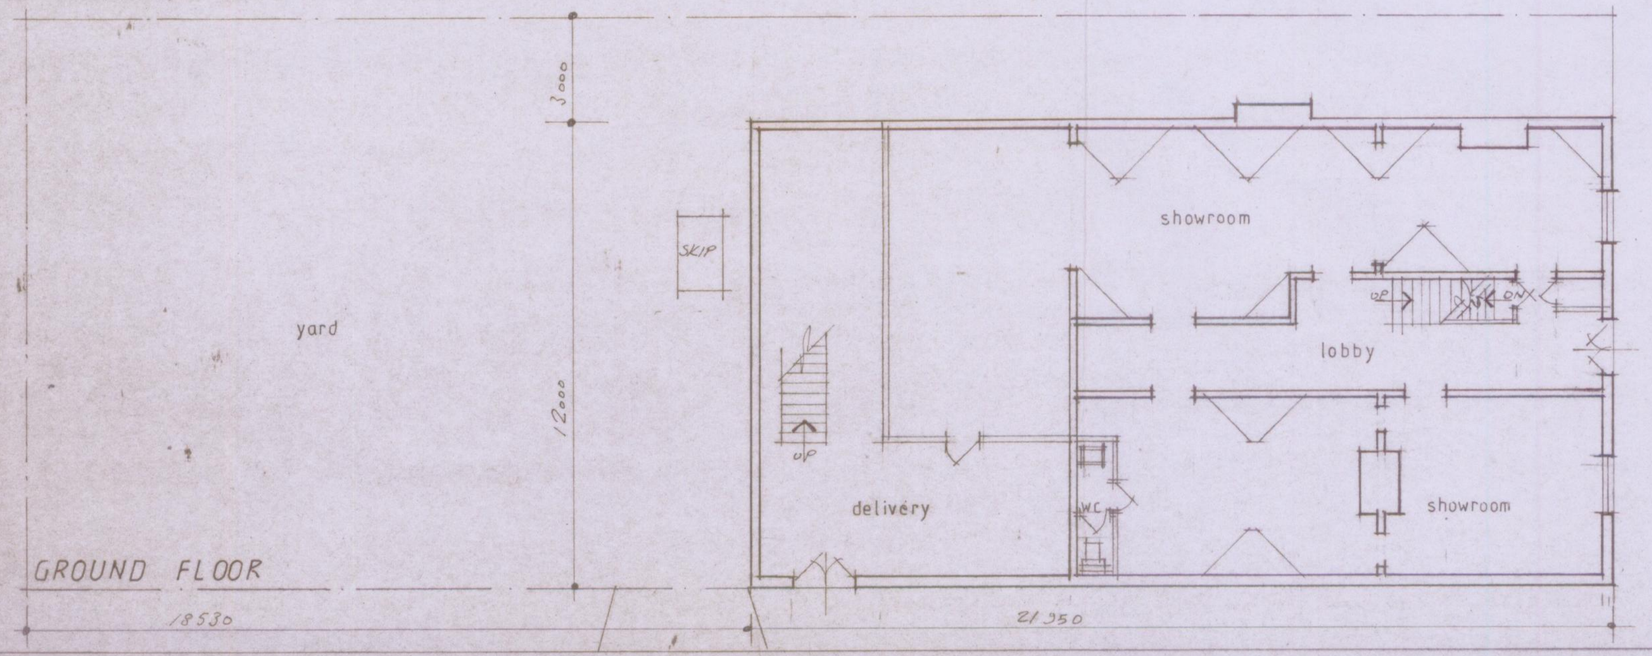

GROUND FLOOR

Rev	
Scale	1/100 + 1/200
Date	DEC '07
Dwg No	SHEET No 2.
Dwg Title	ELEVATIONS + PLANS
Project	AS EXISTING FINE CASTINGS LTD 800, OLDHAM ROAD MANCHESTER
Client	FINE CASTINGS (manchester) LTD

27 MAR 2008