(10)

PURPOSED - FLOOR PLAN

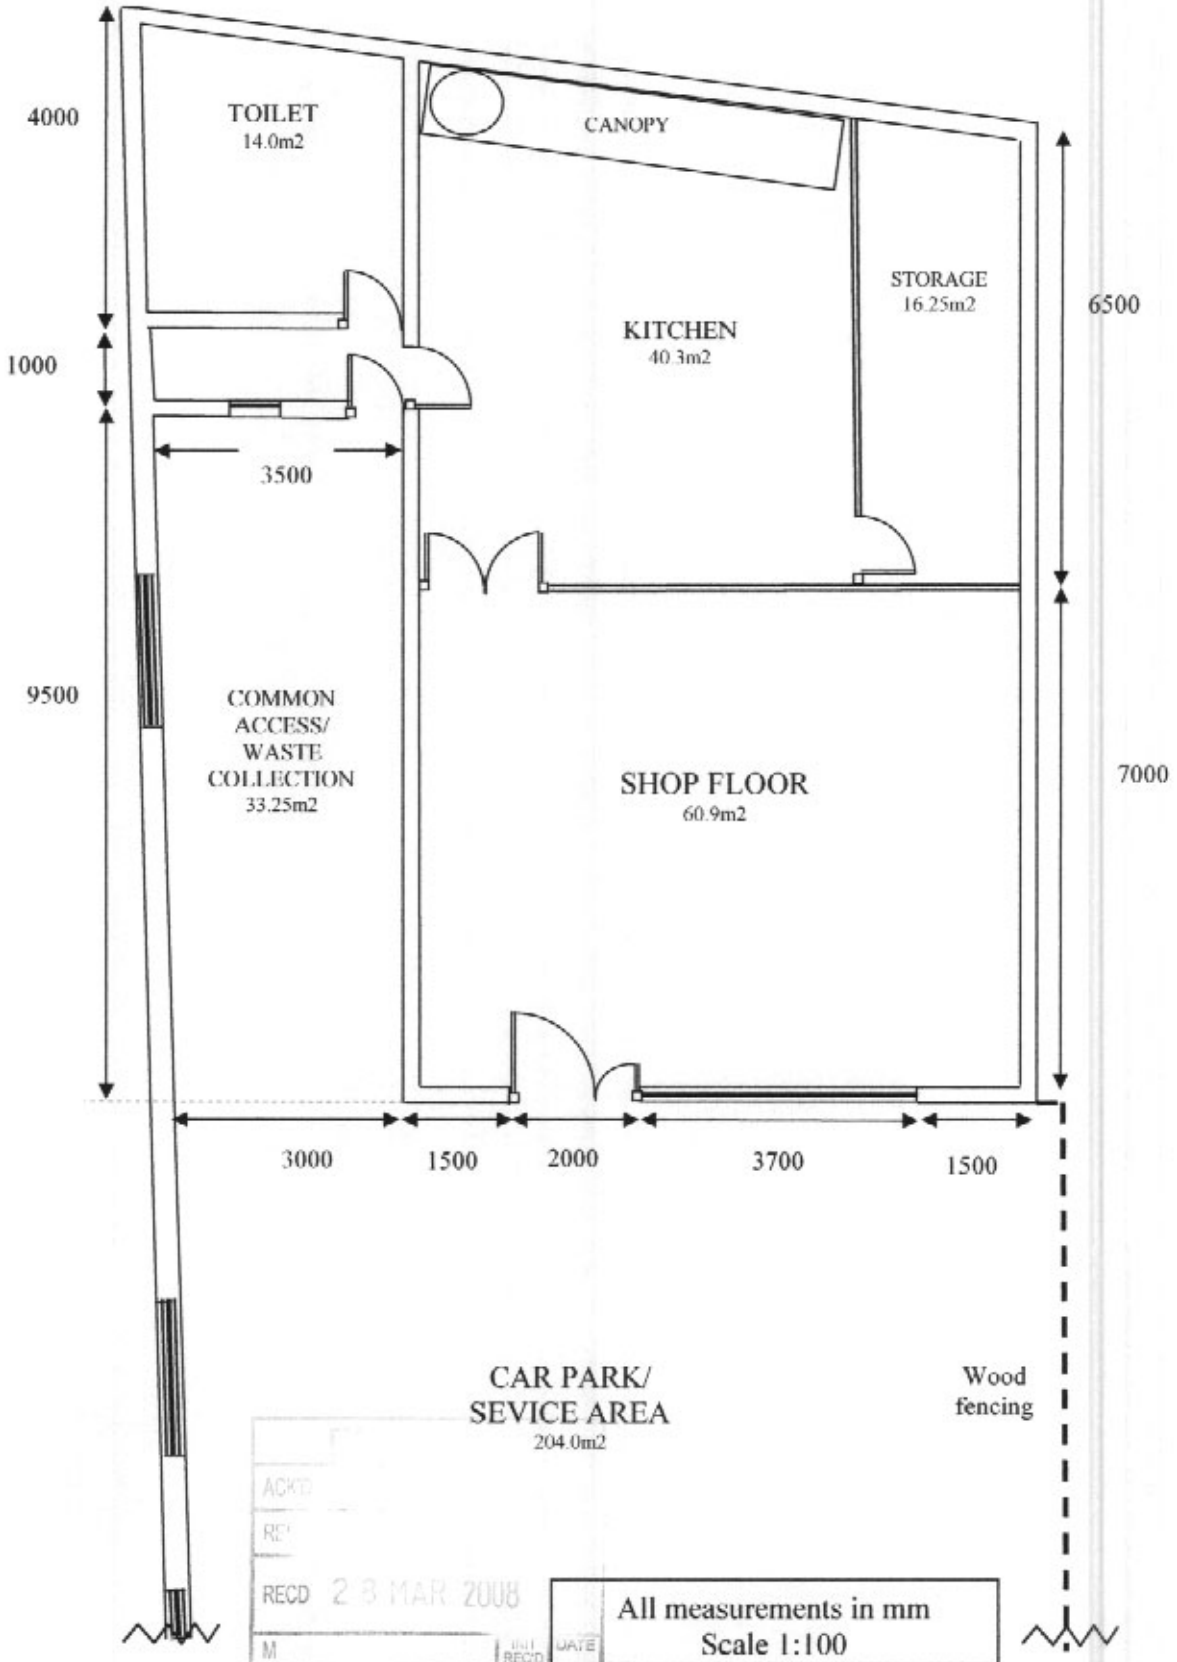

ACK'D
RE
RECD 28 MAR 2008
M
M
M
FOIL ACTION
INIT REC'D
DATE

All measurements in mm
Scale 1:100

(9)

1

PURPOSED

FRONT ELEVATION

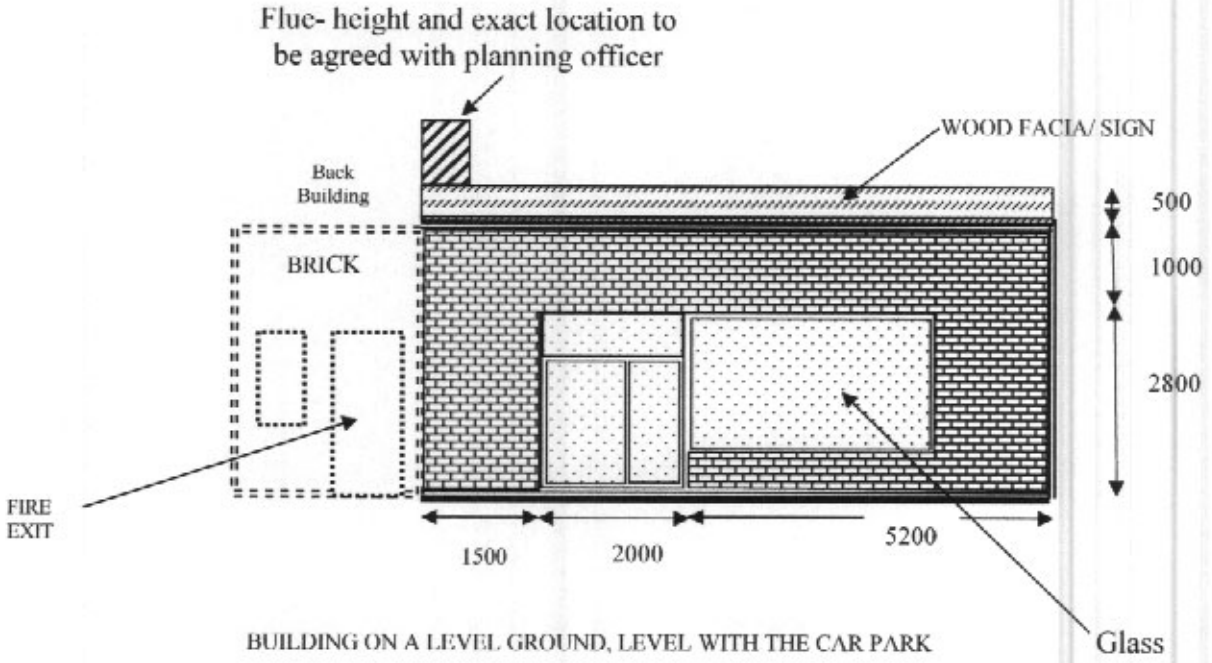

BUILDING ON A LEVEL GROUND, LEVEL WITH THE CAR PARK

All measurements in mm
Scale 1:100

PLANNING
ACK'D
REPLIED
RECD 28 MAR 2008
M
DATE