


EXISTING WEST ELEVATION

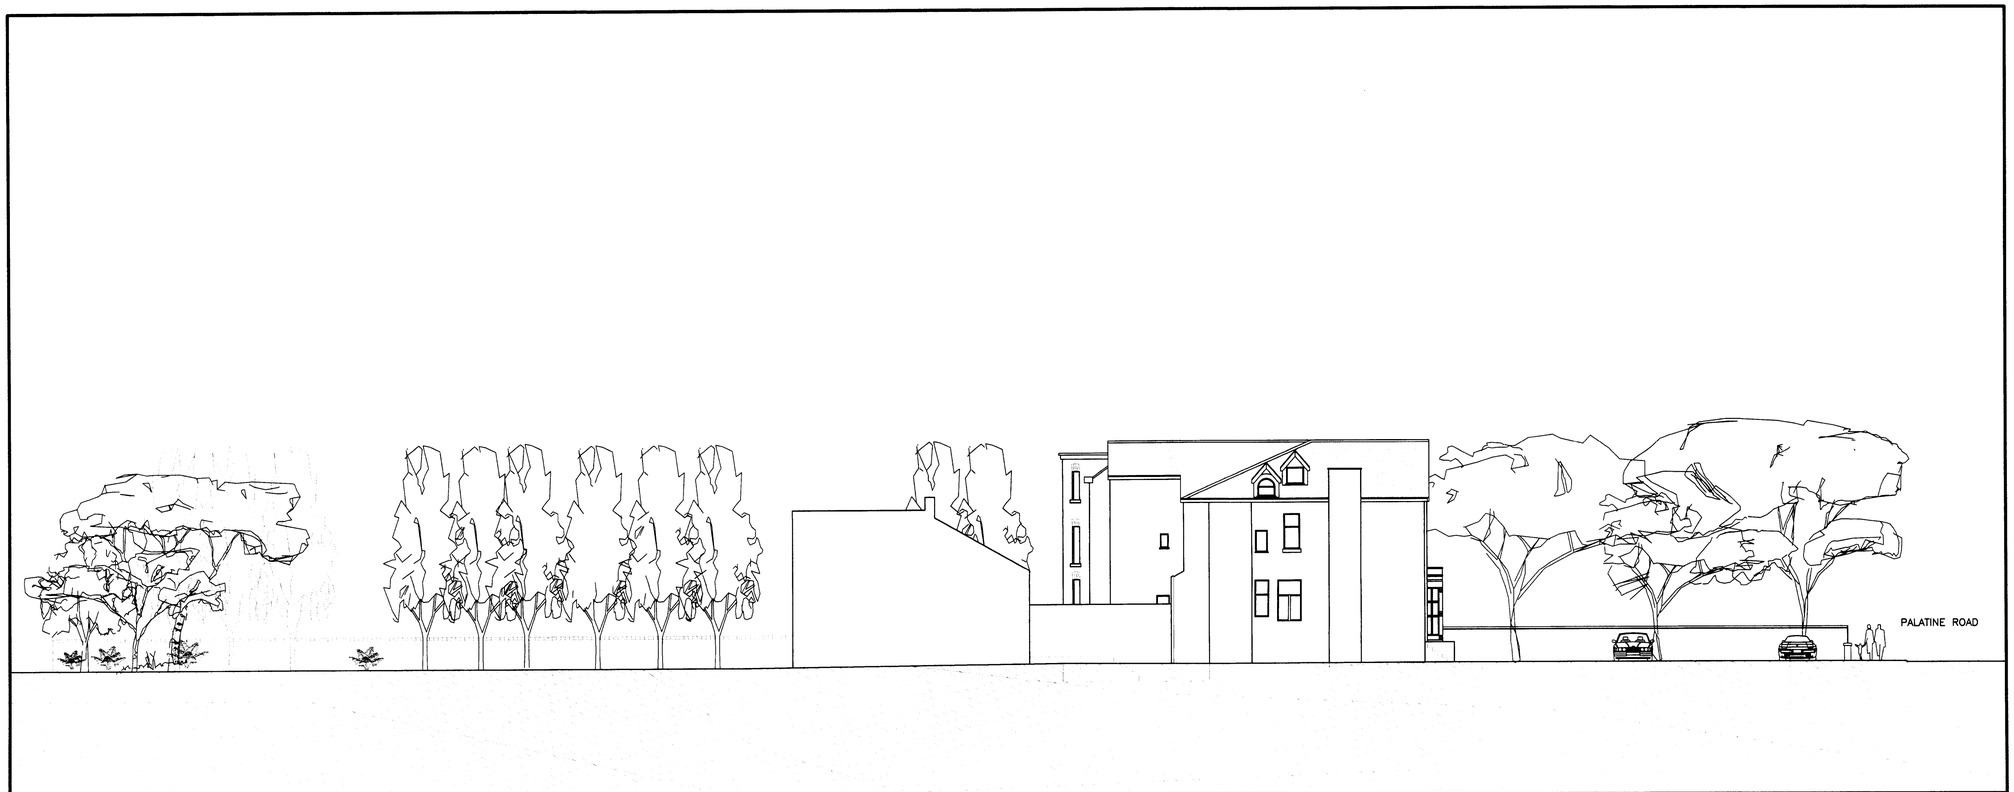

EXISTING NORTH ELEVATION

Where dimensions are not given,drawings must not be scaled and the matter referred to the Architect. In the event of any detail or dimensional conflict between drawings, the matter must be referred to the Architect for clarification. Do not scale from this drawing.

This drawing is not to be copied or disclosed by or to any unauthorised persons without the prior written consent from Urbane Forms Ltd .

Notes

PLANNING
ACKD
12 JUN 2008

A	Amended for Planning	17-03-2008 RJL

Status: PLANNING

Drawn: RJL

Date: 04 Mar 2008

Scale @ A1: 1:150

Review:

Client: Caspian Construction

Project: Residential
55 Palatine Road

Drawing Number: 07014, (0-)09A
CAD File

Drawing Title: Existing North and West Elevations

URBANE FORMS
architects designers project managers
57 Princess Street
Manchester
M2 4EQ
T : +44(0)161 236 0688
F : +44(0)161 236 0690
E : info @urbaneforms.com
www.urbaneforms.com