
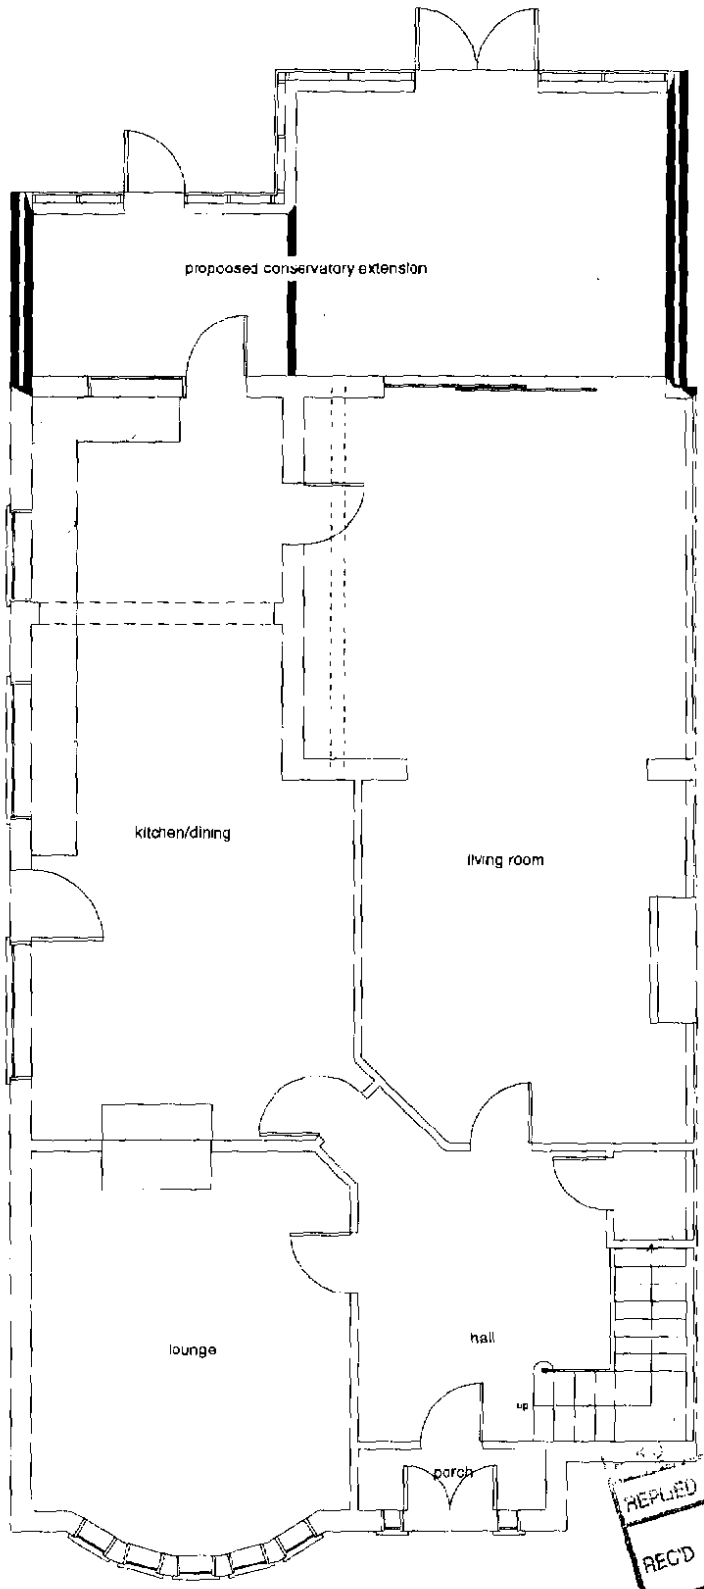



REPLIED
REC'D 26 JUN 2008
INIT. RECD
DATE
M
M
M
FOR ACTION

Scale: metres 0 0.5 1.0 1.5 2.0 3.0 4.0 5.0


59 ALEXANDRA ROAD SOUTH
WHALLEY RANGE M16 8GH
drwg no.: 772/5 scale: 1/100
drawn by: gff date: 17.06.08
PROPOSED GROUND FLOOR PLAN

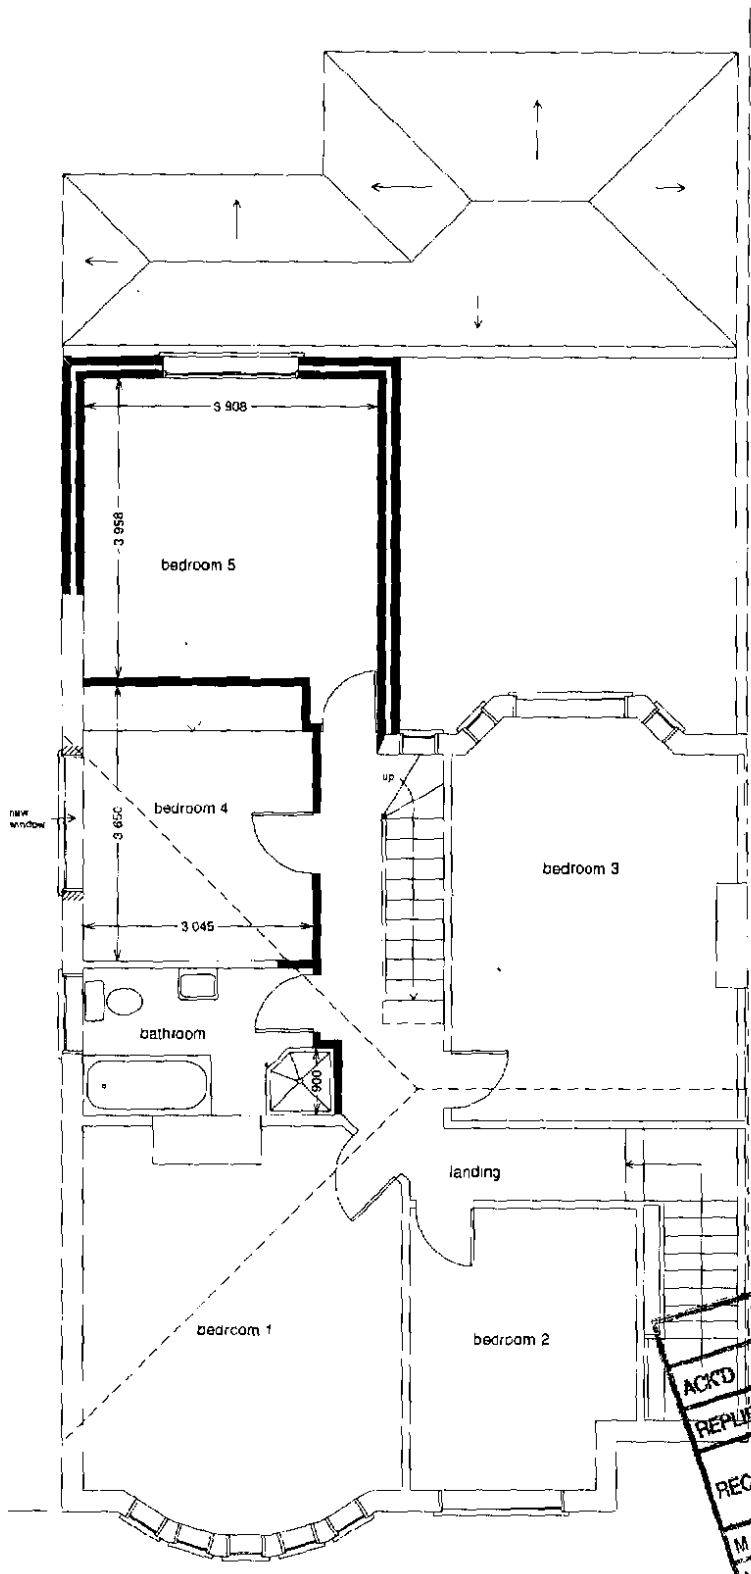


PLANNING
ACKD
REPLIED
RECD 2 6 JUN 2008
INIT RECD
DATE
M
M
M
FOR ACTION

Scale: metres 0 0.5 1.0 1.5 2.0 3.0 4.0 5.0

59 ALEXANDRA ROAD SOUTH
WHALLEY RANGE M16 8GH
drwg no.: 772/6 scale: 1/100
drawn by: gff date: 17.06.08
PROPOSED FIRST FLOOR PLAN

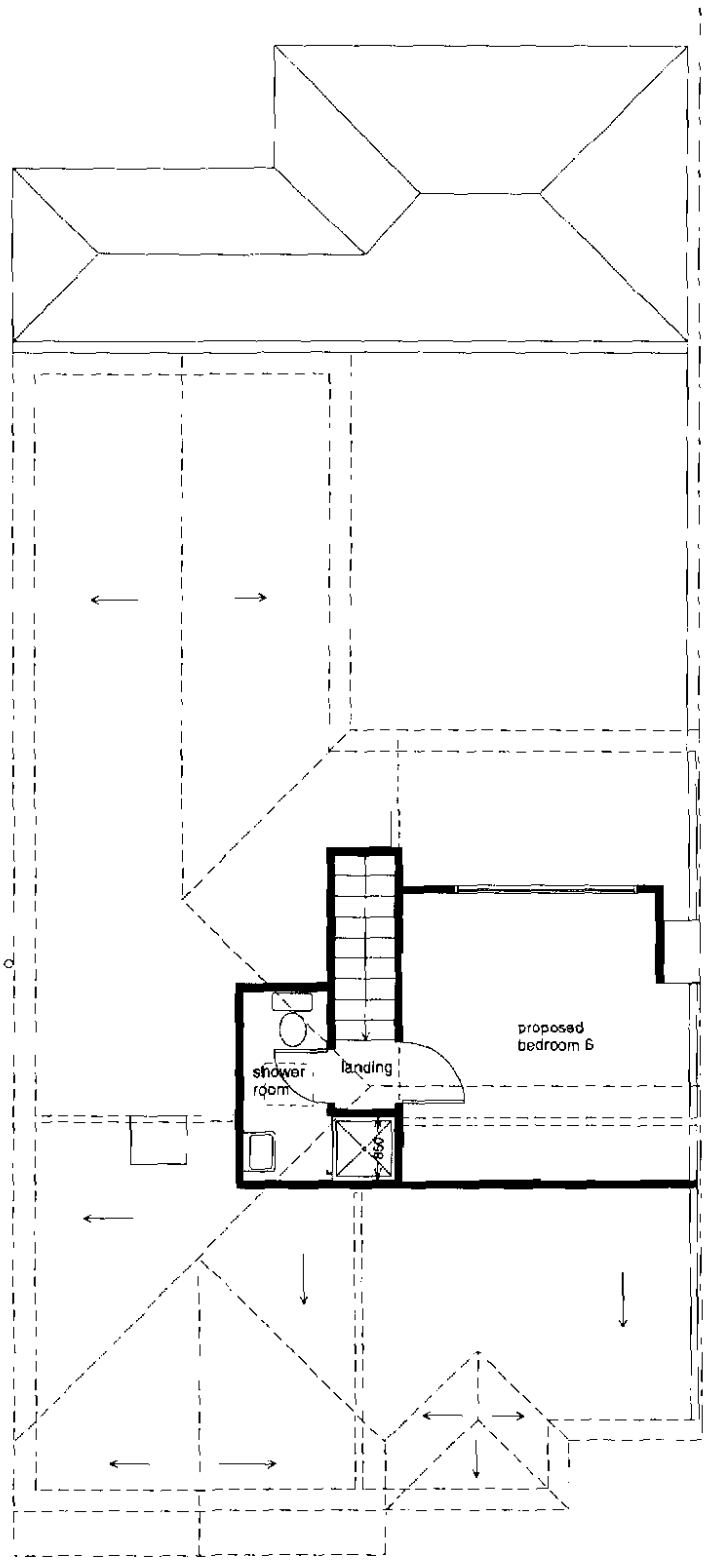


PLANNING
ACK'D
REPLIED
REC'D 2 6 JUN 2008
M
M
M
FOR ACTION

Scale: metres 0 0.5 1.0 1.5 2.0 3.0 4.0 5.0

59 ALEXANDRA ROAD SOUTH
WHALLEY RANGE M16 8GH
drwg no.: 772/7 scale: 1/100
drawn by: gff date: 17.06.08
PROPOSED SECOND FLOOR PLAN