


EXISTING FRONT ELEVATION

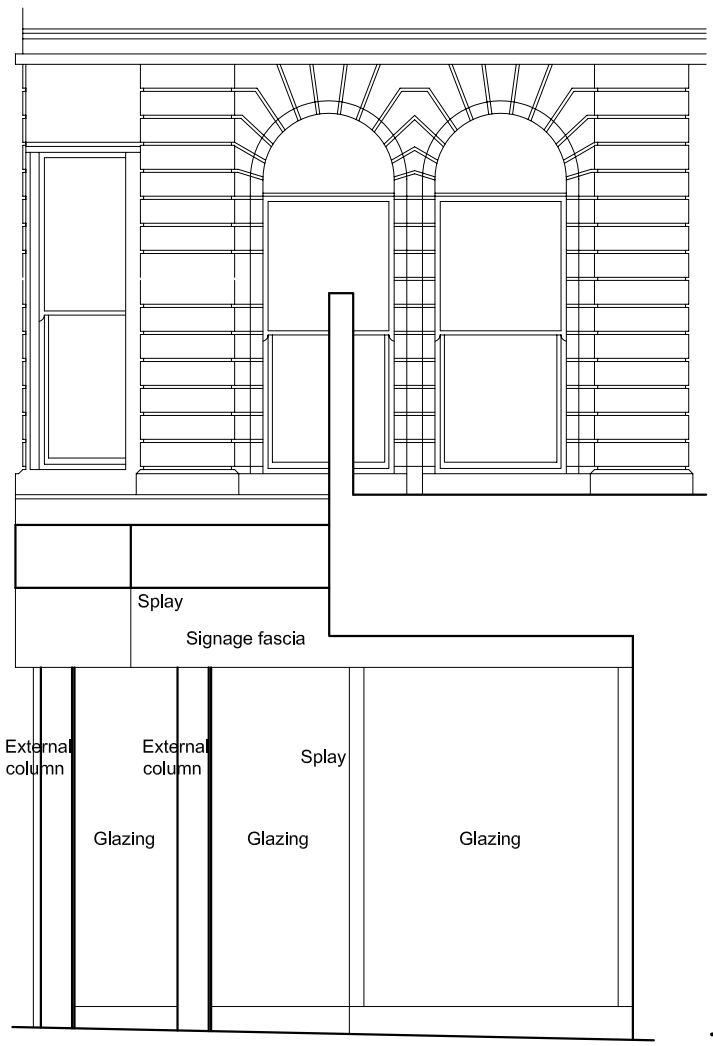

EXISTING SIDE ELEVATION

SEA
Street Eite Associates
Interior Design Consultants
Princes Drive • Kenilworth • Warwickshire CV8 2FD
Tel: 01926 864440 • Fax: 01926 864441
E-mail: sea@streeteite.co.uk

Client
COSTA

Project
124 Market Street
Manchester

Drawing Title
Existing External Elevations

Scale 1:50 @ A2 Date 09.10.08

Drawing no. 27049/EX Rev

Revisions

This drawing is the property of Street Eite Associates. Copyright is reserved by them and the drawing is issued on the condition that it is not copied in any part without their written consent. Figured dimensions to take preference over those scaled. All dimensions to be checked on site before commencement of the work or shop drawings. This drawing to be read in conjunction with the specification