EXISTING
ELEVATION

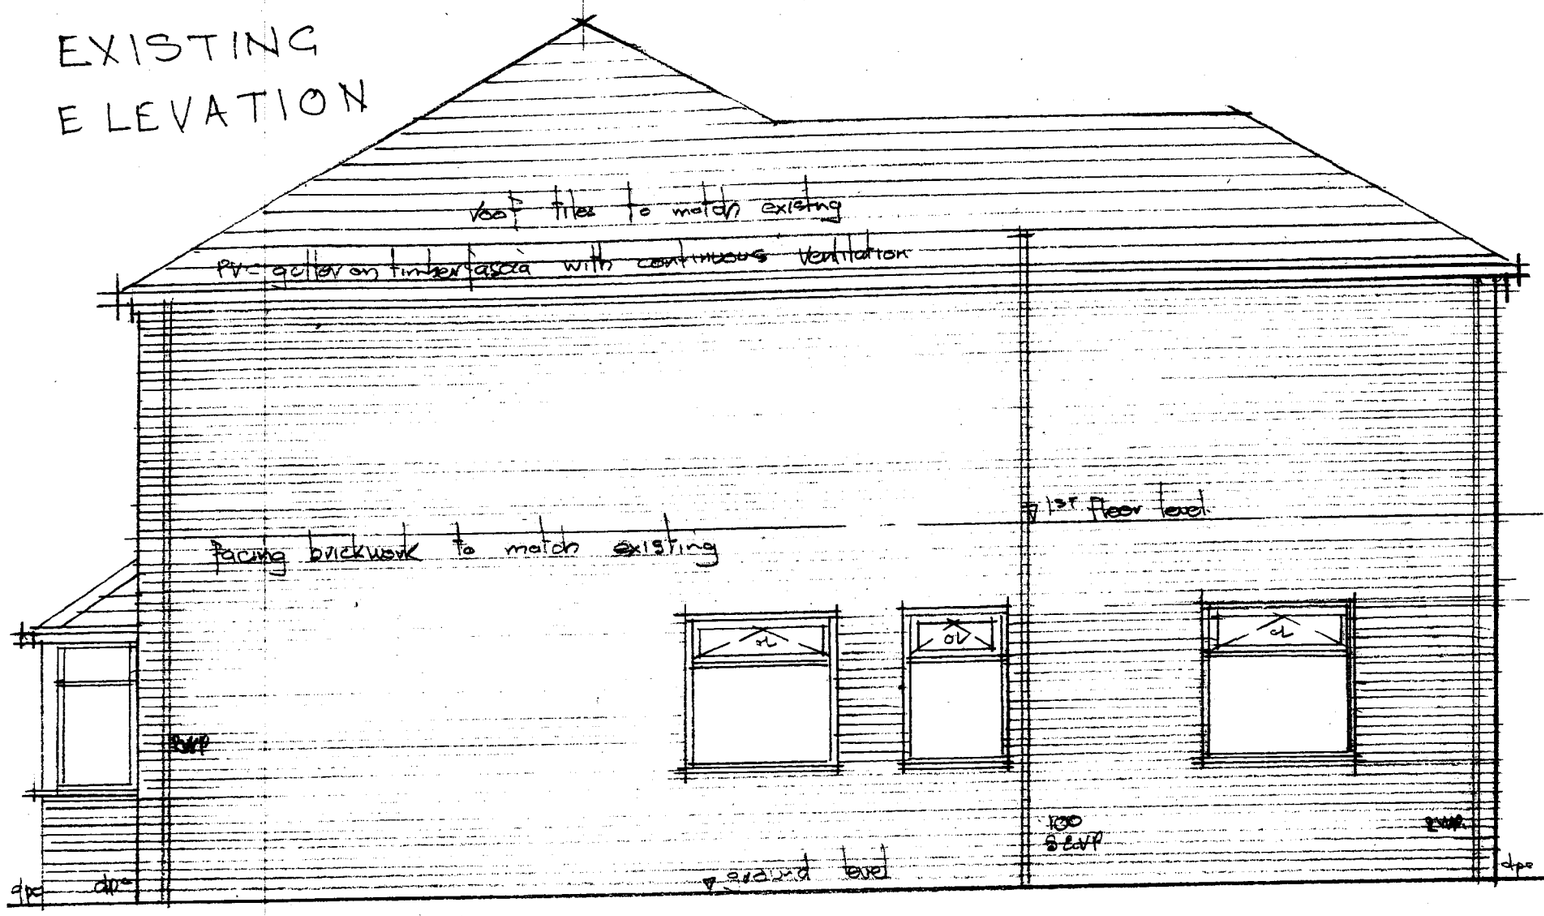

SIDE ELEVATION.

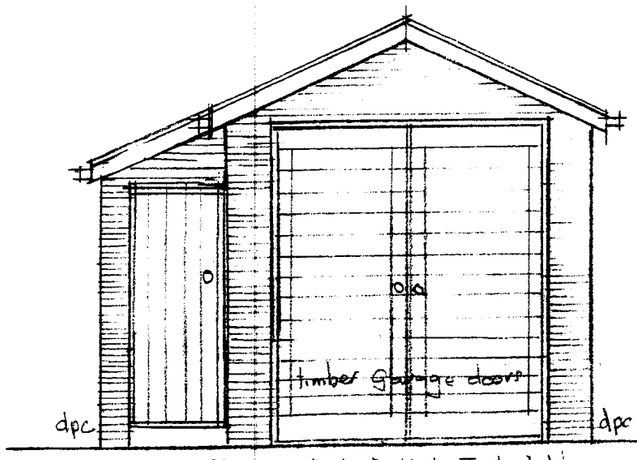

FRONT ELEVATION

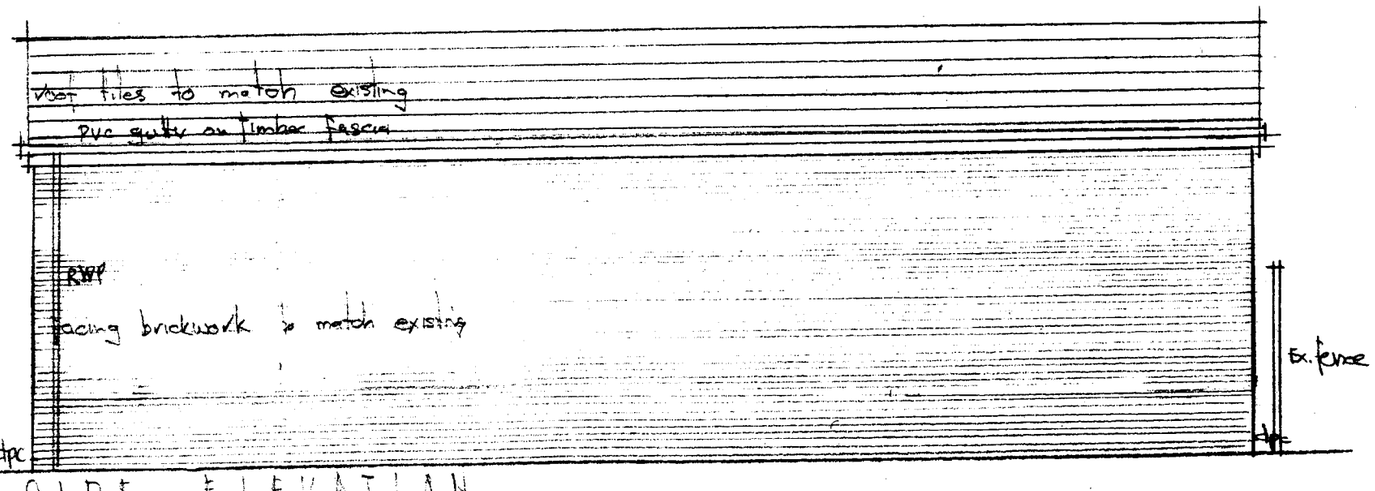

SIDE ELEVATION

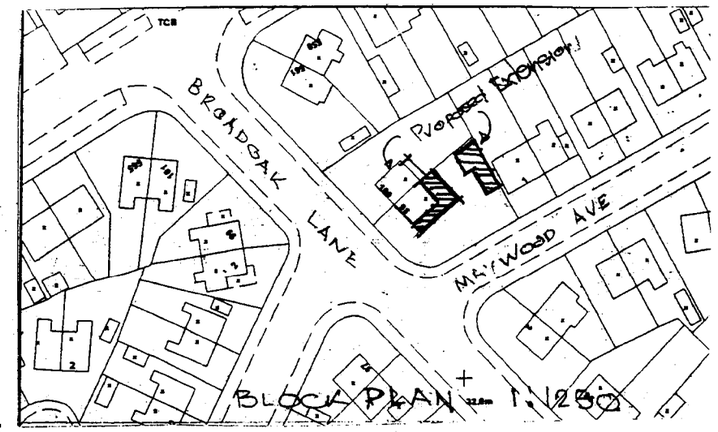

PLANNING
ACKD
REPLIED
RECD 15 JUL 2008
INIT. RECD
DATE

PDC

ARCHITECTS

SCALE:	1:20	Drg. No.
DATE:	09.04	369.04

PROJECT DESIGN CONSULTANTS
BARCLAY HOUSE, 35 WHITWORTH ST WES
MANCHESTER, M1 5NG
Telephone +44 (0) 161 228 2378
Facsimile +44 (0) 161 236 2646