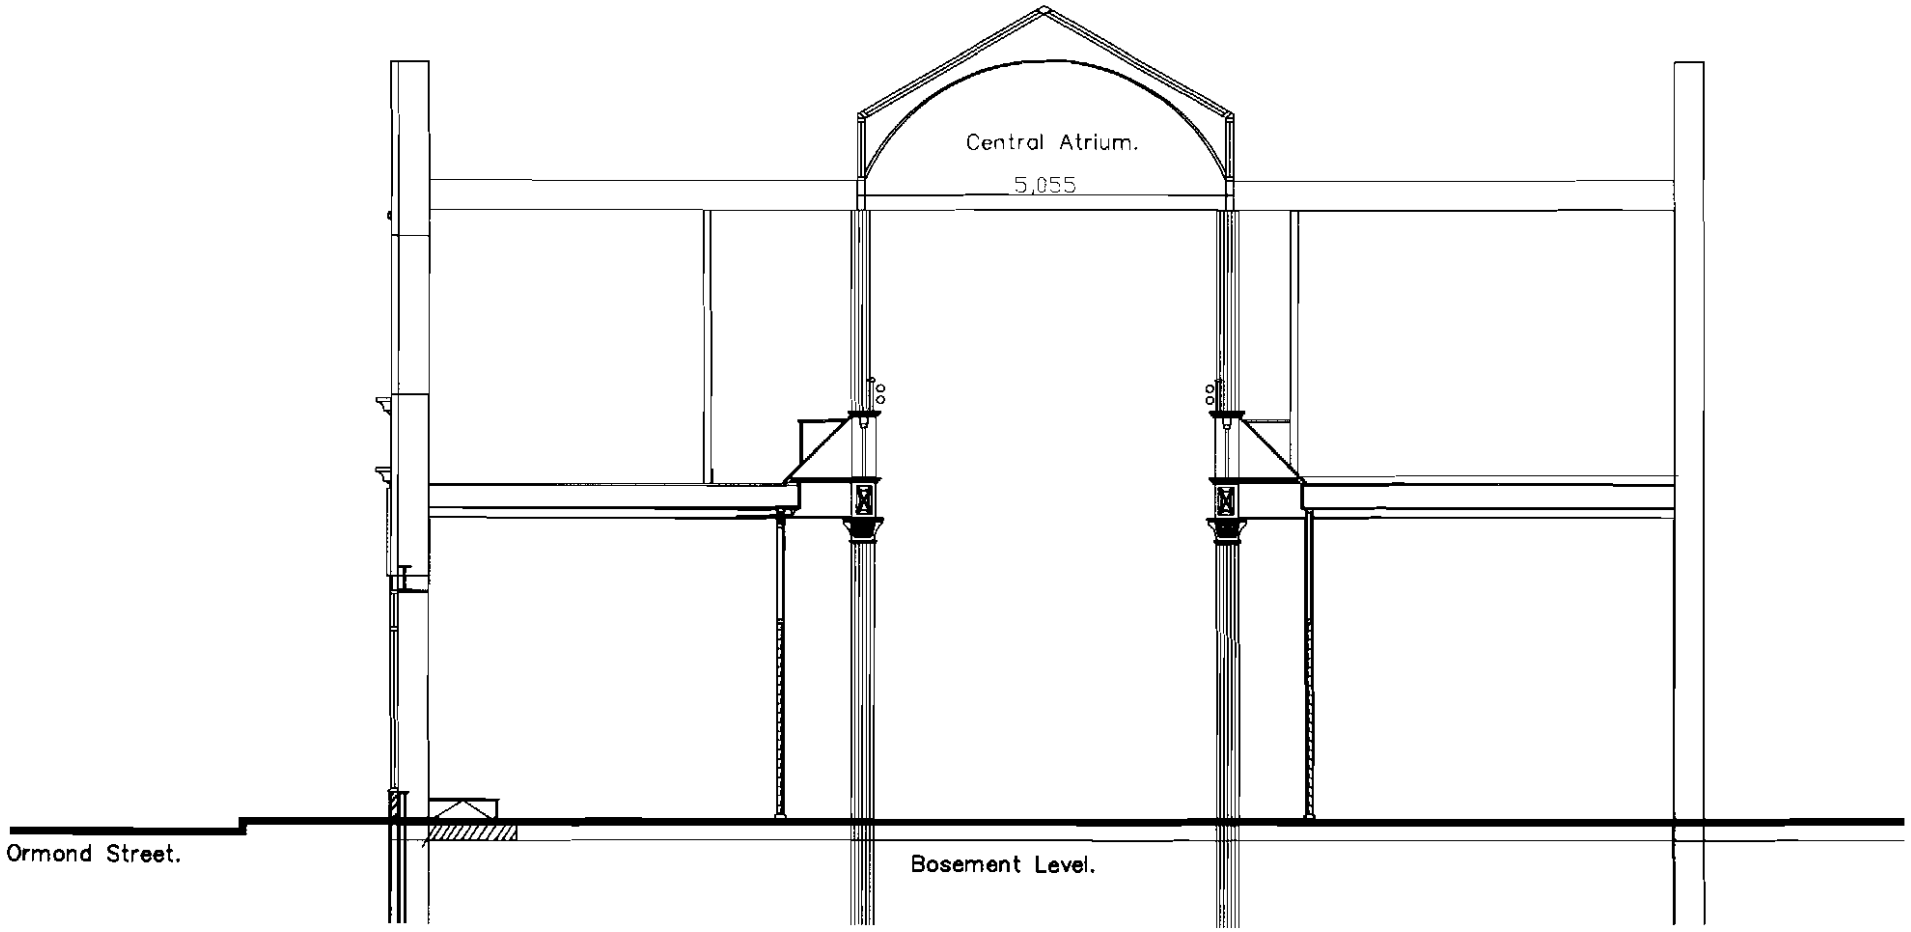

CROSS SECTION

aa projects

1025/004

Notes:

Rev	Date	Revision notes	By	Check
Listed Development Control Consent		-	22.04.08	DJH
Approval		-	07.04.08	DJH
Purpose of Issue		Rev	Date	Authorised

aa projects
Jackson House
Sibson Road
Sale
Manchester
M33 7RR
Tel 0161 973 7410
Fax 0161 973 6193
Additional offices in Birmingham, Leeds, Liverpool and Newcastle
www.aaprojects.co.uk

Client
Manchester Metropolitan University
Lower Ormond Street
Manchester
M15 6BX

Drawing Title
As Existing Cross Section

Project Title
Righton Building
Cavendish Street
Manchester
M15 6BG

Drawn: MA — Date: 04/01/2008
Checked: DJH — Date: 04/01/2008

A3 | DWG No: 1025/004 | Scale: 1:50 | Revision: REV