
Ibis Hotel, 96 Portland Street

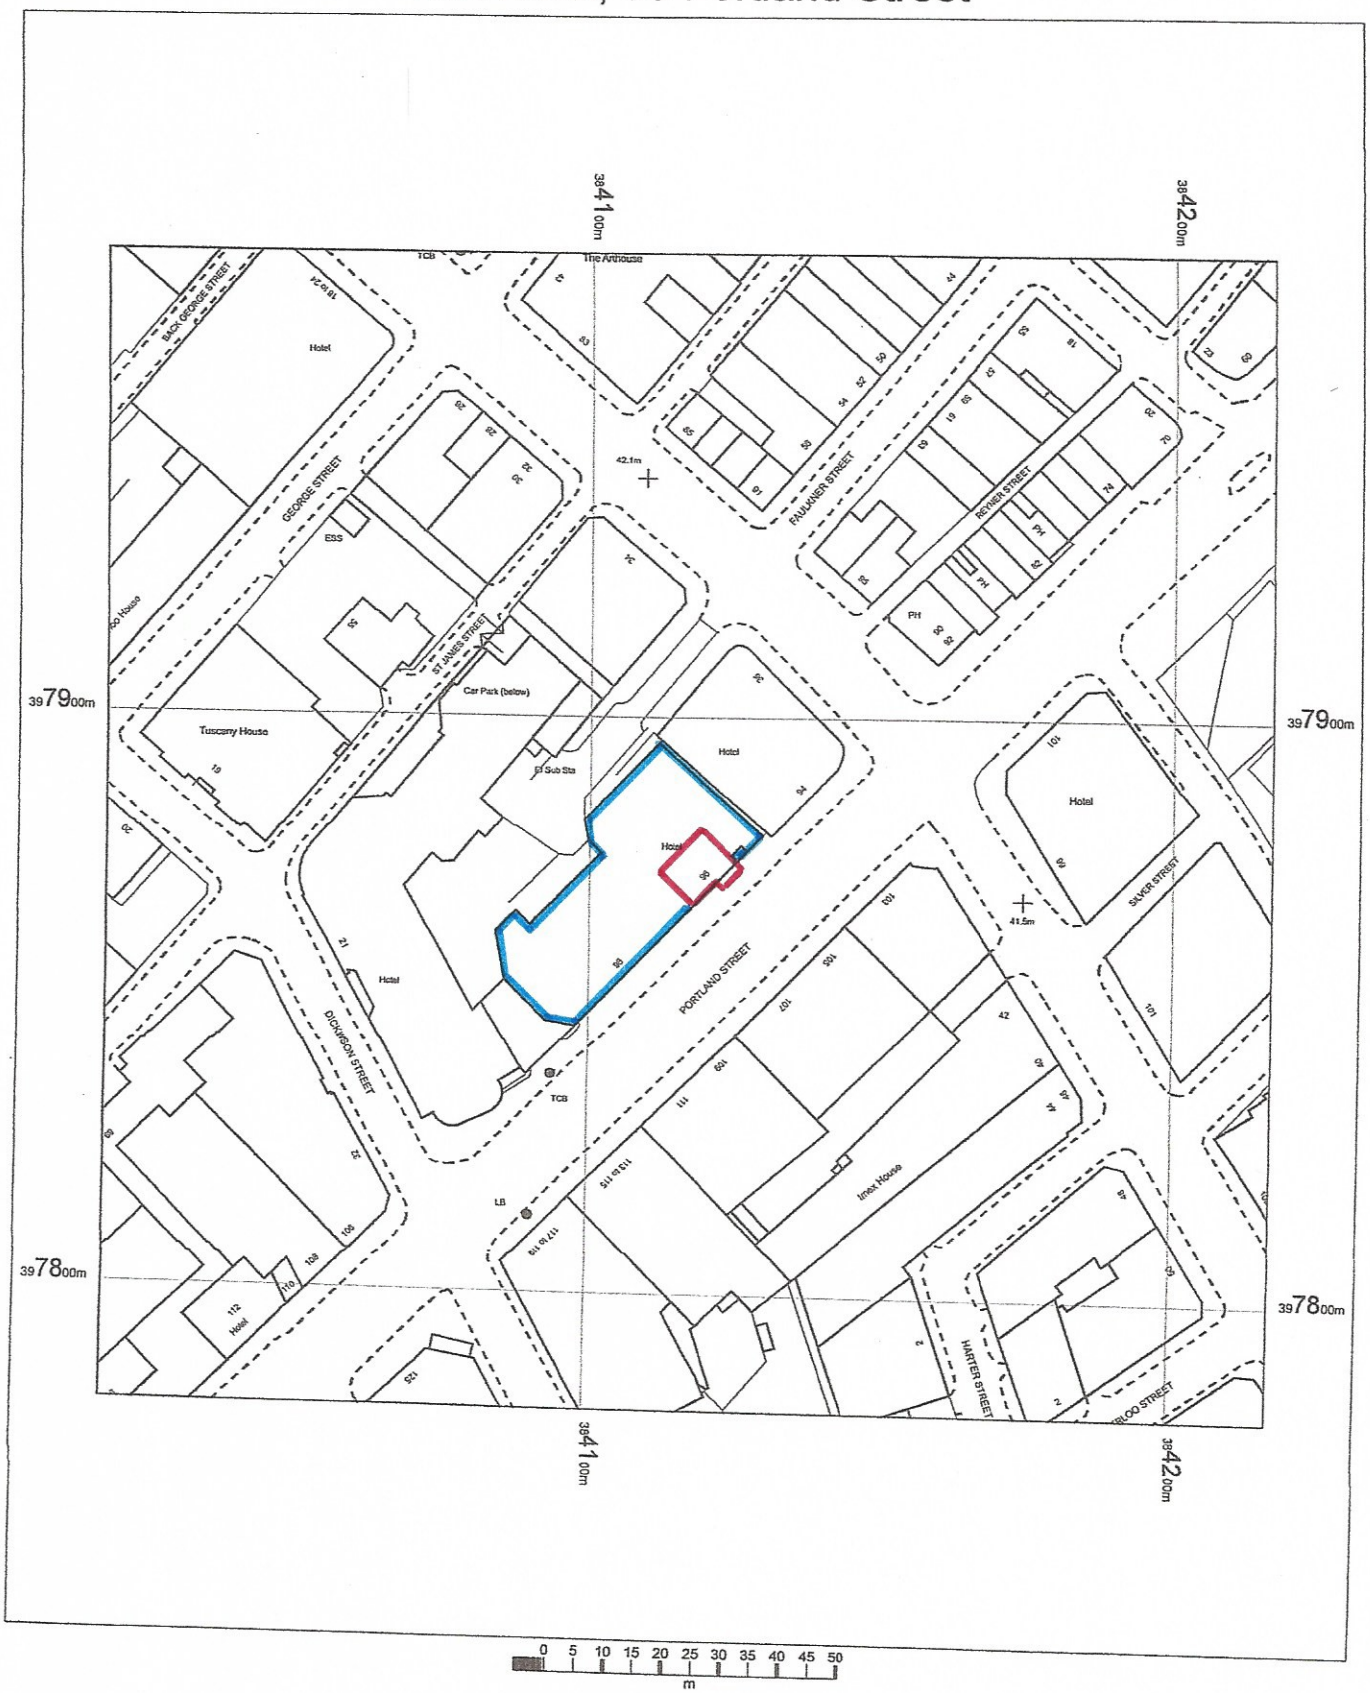

OS MasterMap 1250/2500/10000 scale
10 October 2016, ID: BLJT-00566961
www.planningapplicationmaps.co.uk

1:1250 scale print at A4, Centre: 384117 E, 397880 N

©Crown Copyright and database rights 2016 OS 100019980

N

OS Data

bluejet mapping