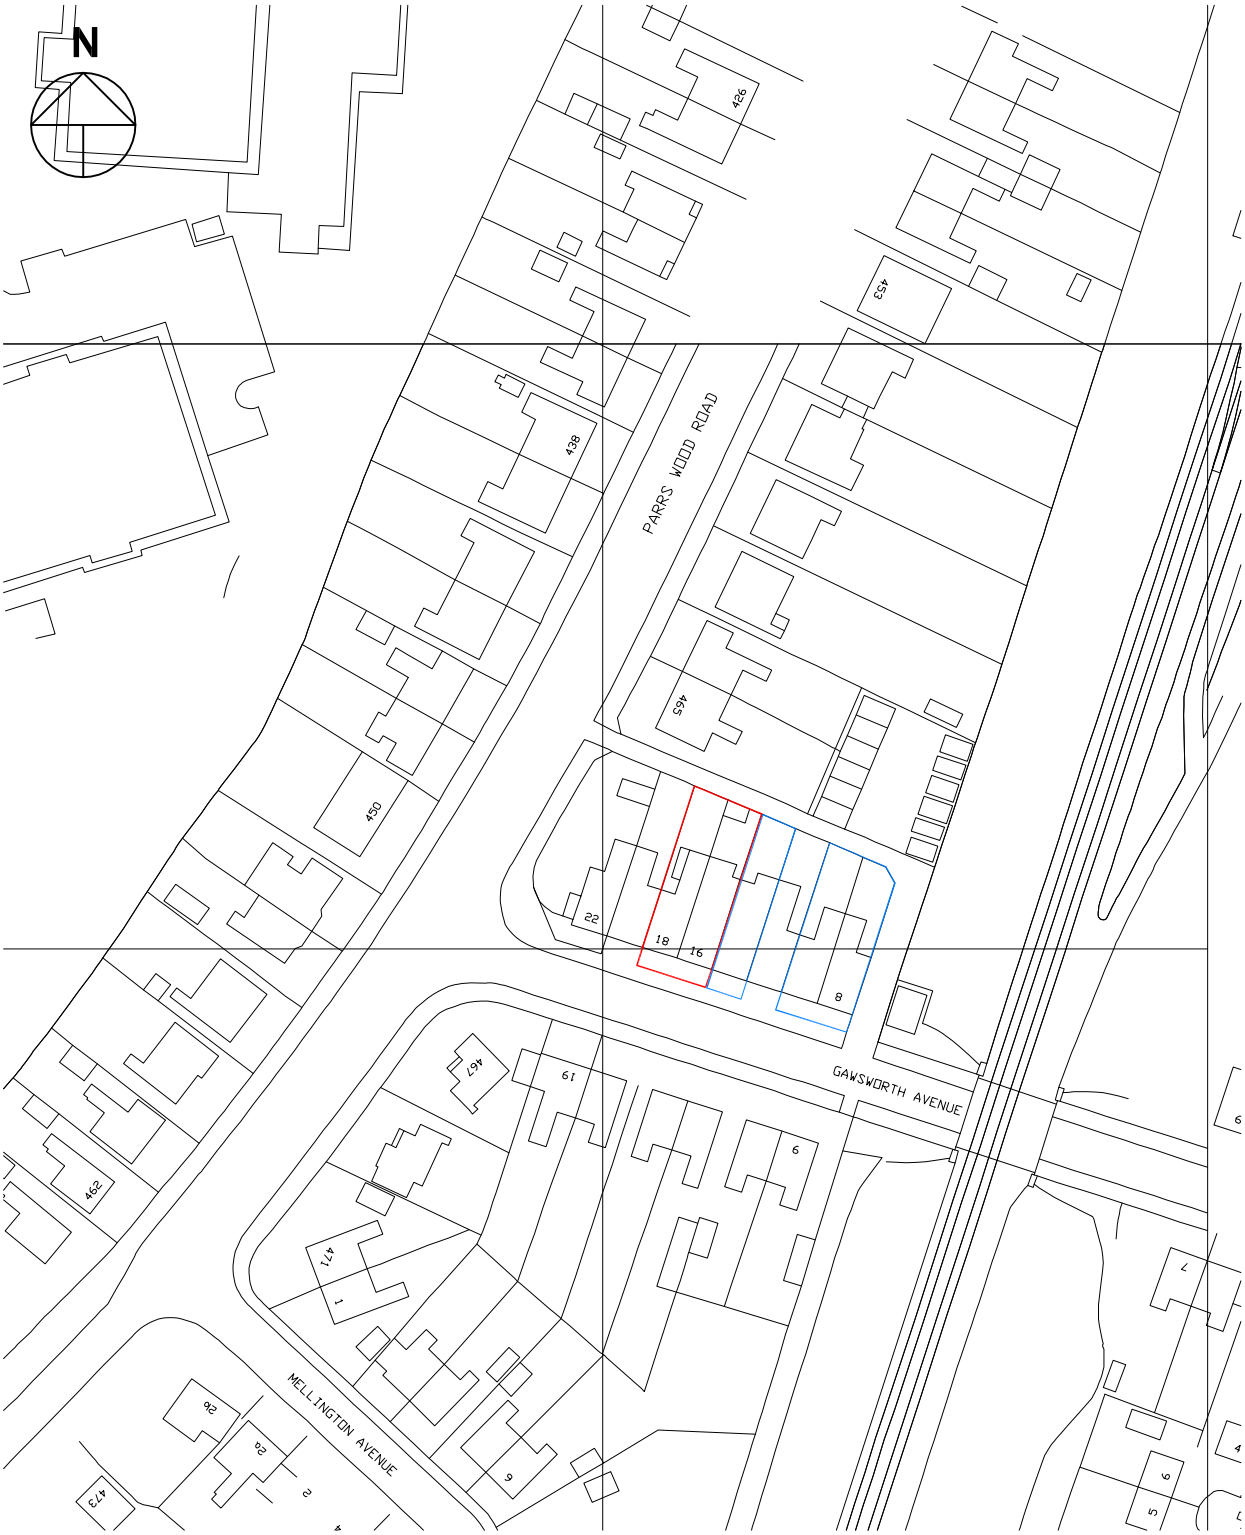

16-18 GAWSWORTH AVENUE, EAST DIDSBURY
SITE LOCATION PLAN

SCALE 1:1250 JUI 13 REV 0