Please Note

- do not scale from this drawing - use figured dimensions only
- read in conjunction with all other consultants/specialists drawings. report any discrepancies before affected work commences
- all setting out dimensions to be checked on site by contractor before work commences
- this drawing remains copyright of whitebox architecture. copy/distribute only with consent of author

Revision

refuse scheme - 1:200

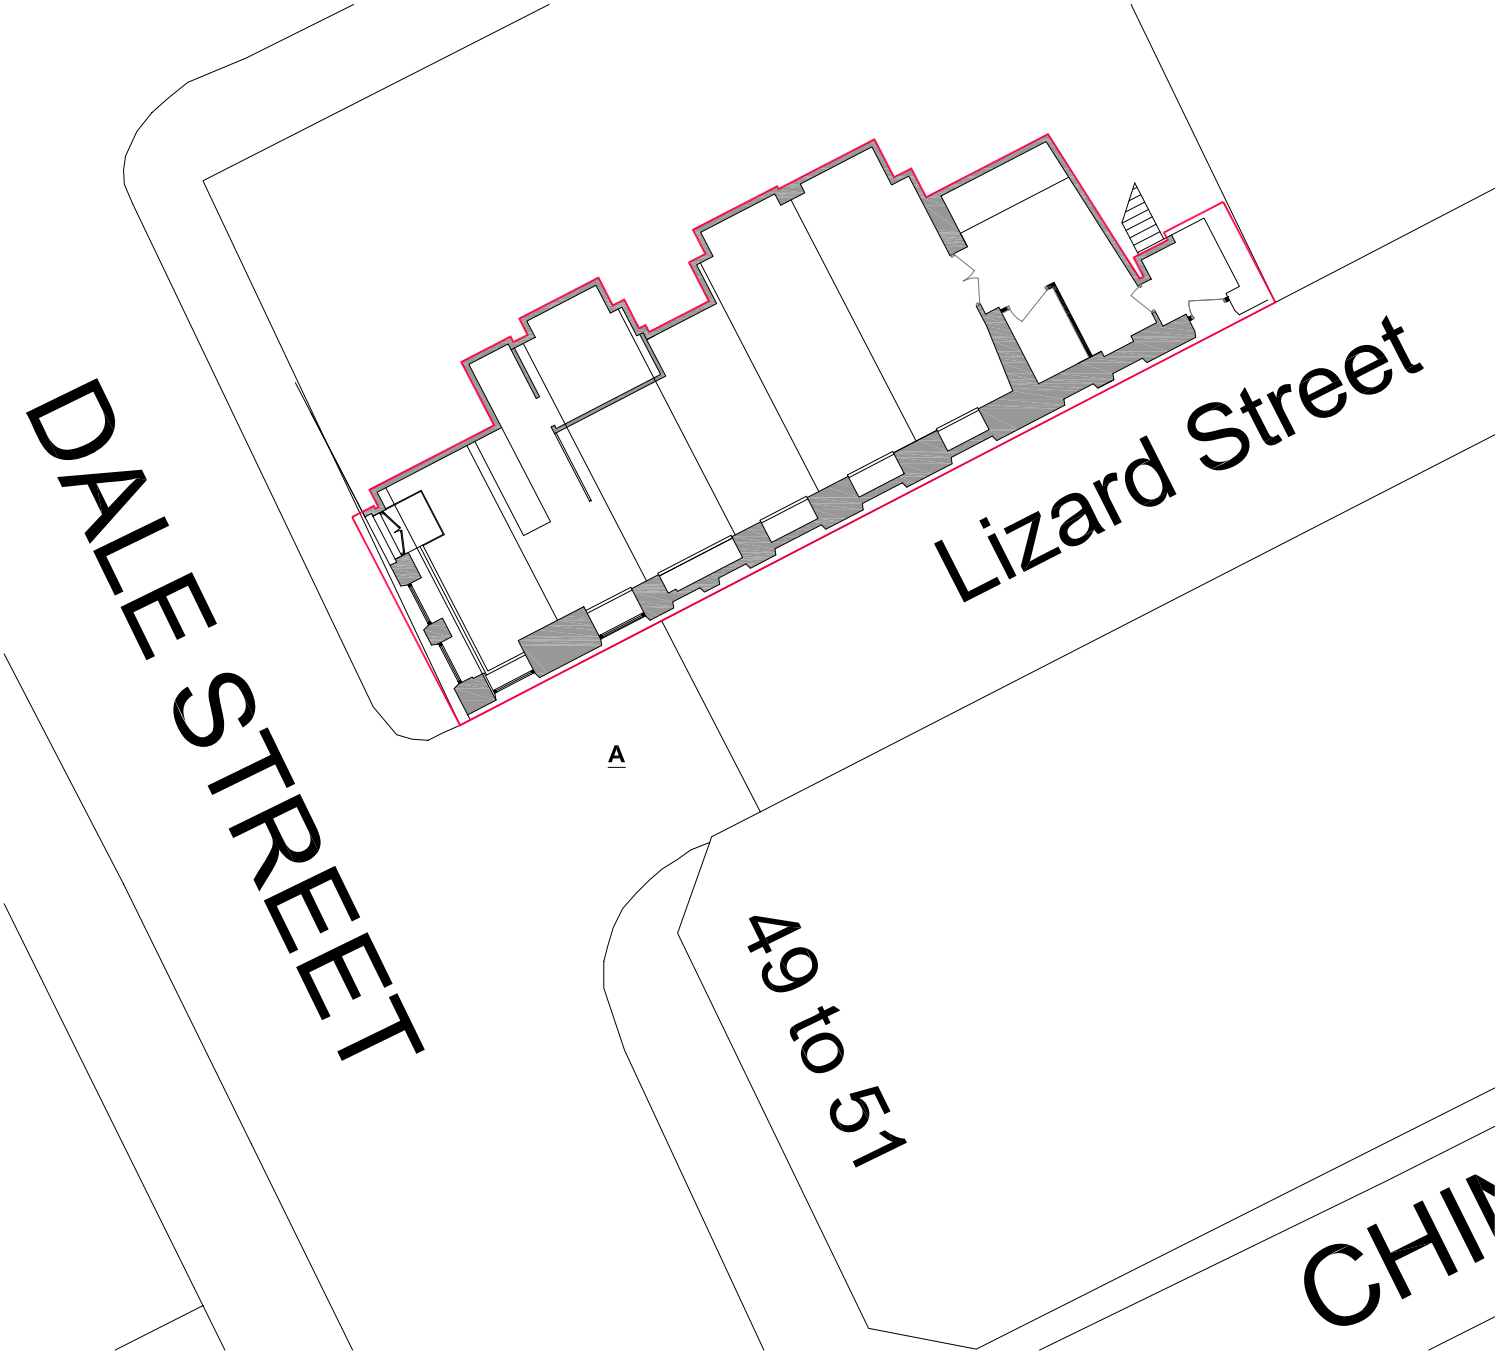

SERVICING PLAN

The business operation will require one delivery from a standard size transit van between one and two times a week.

Delivery to occur between the hours of 9am and 6pm

Delivery vehicle to use allocated building parking on Lizard street to drop off.

Delivery process to take no more than 3 minutes from parking to departure

White Box

2 Swinton Square
King Street
Knutsford
Cheshire
WA16 6HH

T 01565 754 500
F 01565 754 600
E studio@whiteboxarchitecture.com
www.whiteboxarchitecture.com

Project
wobble you

DWG
servicing plan

Project No 2151
DWG No 107
DWG Date May 2012
DWG Scale 1 to 500 @ A4
Revision _Planning

©