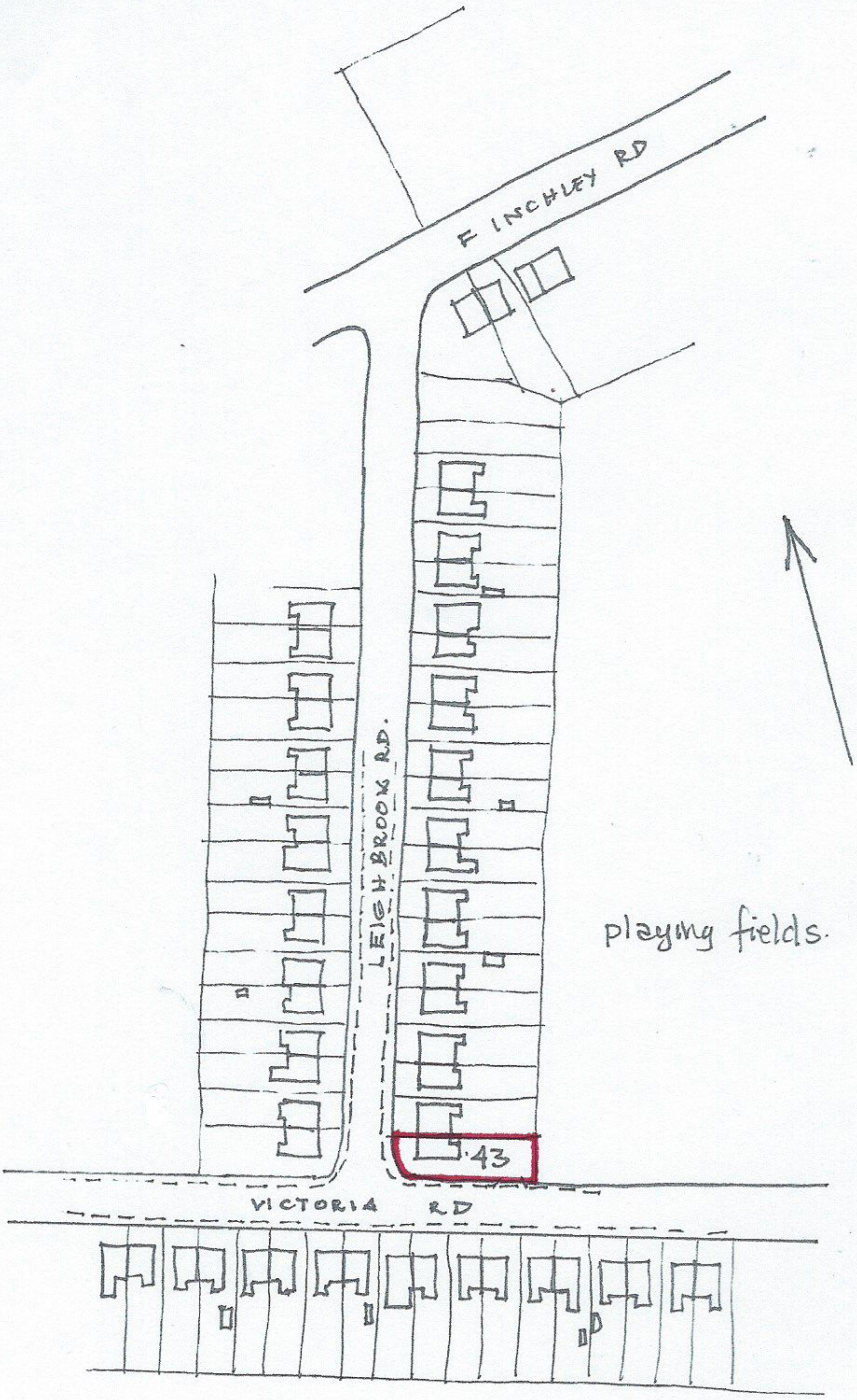


43, LEIGHBROOK ROAD, M14 6BG

LOCATION PLAN 1:1250