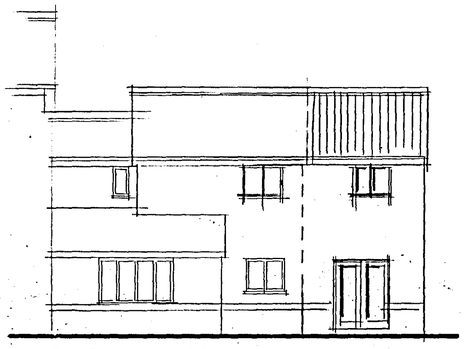

REAR ELEVATION

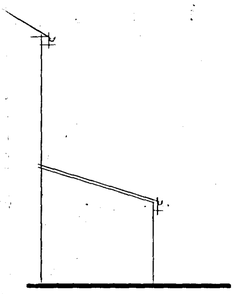

SIDE ELEVATION



FRONT ELEVATION

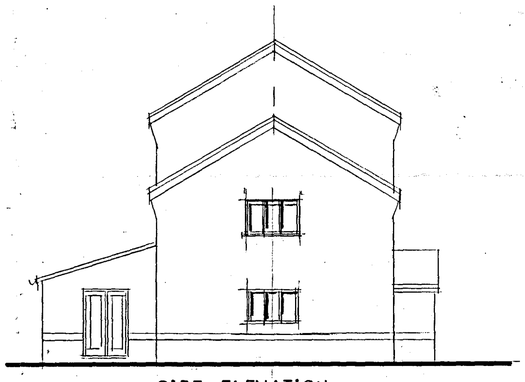

SIDE ELEVATION

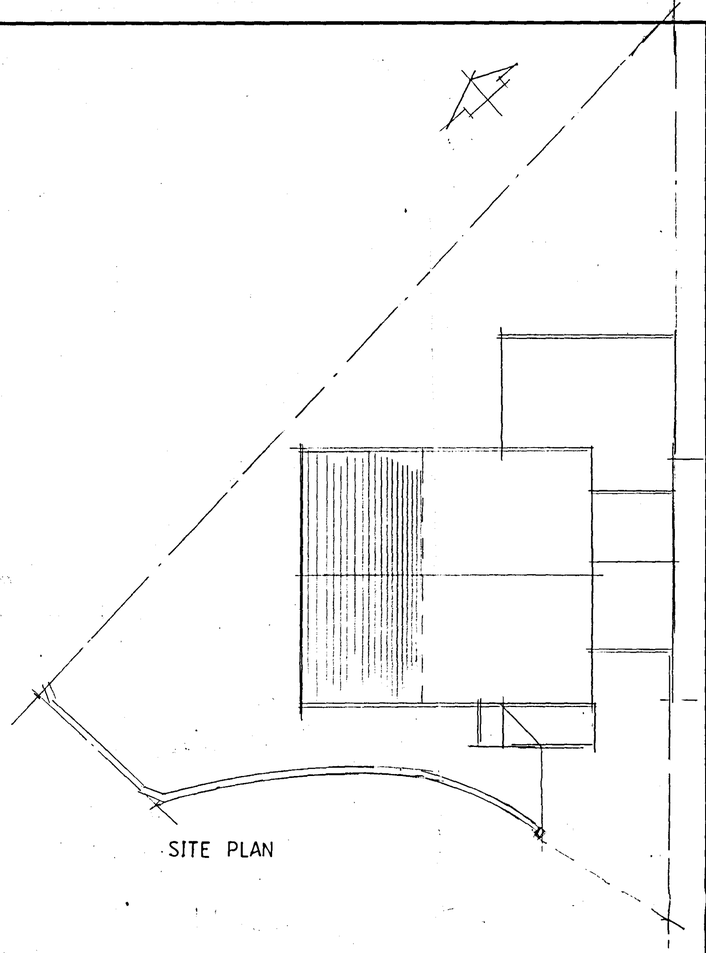

SITE PLAN

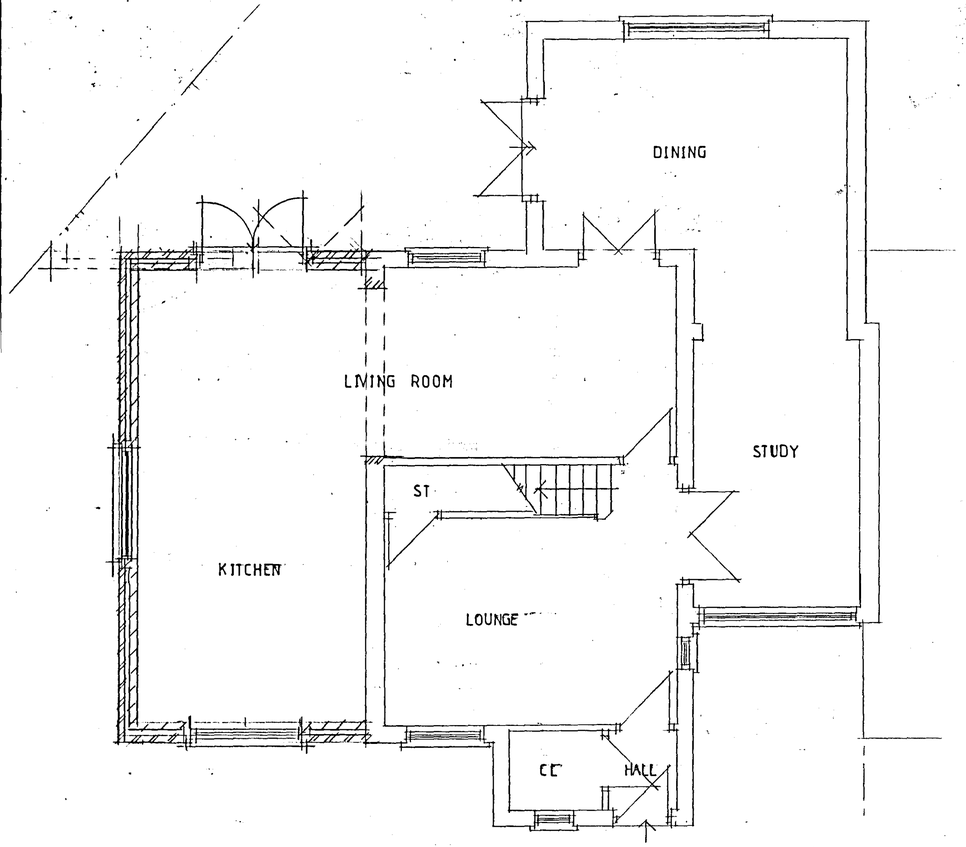

GROUND FLOOR PLAN

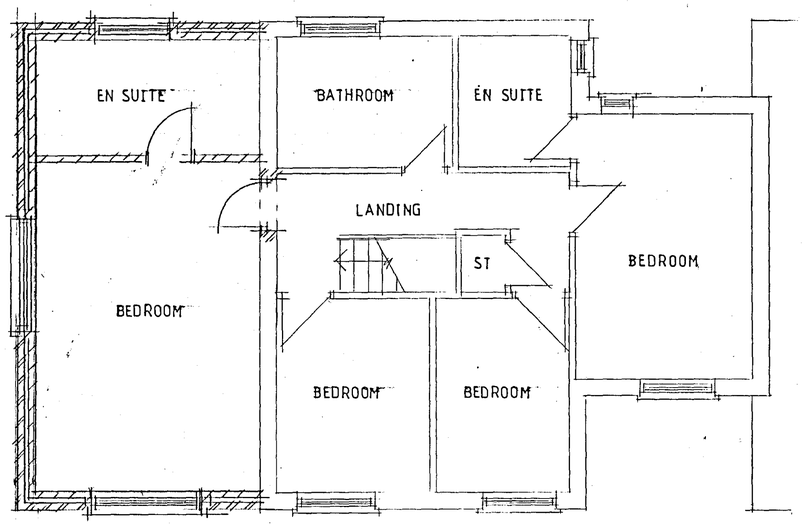

FIRST FLOOR PLAN

This drawing is sole copyright and should not be copied or reproduced without prior consent.
Do not scale off this drawing.
All dimensions are to be checked on site.

NOTES:

REVISION

PLANNING AND BUILDING CONTROL
30 APR 2012

CLIENT
MR M SYED
4 ABBEYSTEAD AVENUE
CHORLTON M21 7DP

JOB TITLE
PROPOSED TWO STOREY SIDE EXTENSION

DRG. TITLE
PLANS AND ELEVATIONS AS PROPOSED

HOLBOROW ORMESHER + Limited
architectural & interior design
Station House
Adams Hill
Knutsford
Cheshire WA16 6DN
telephone : 01565 652275
facsimile : 01565 750501

ISSUE	ORIGINAL	1	2	3	4	5	6	7
REVISION								
DATE								
DRAWN								
CHECKED								
APPROVED								

SCALE 1:50 & 1:100 AT A1

DRAWING NUMBER 751/12/04

M 534554 B