SITE PLAN & ELEVATION PROPOSED

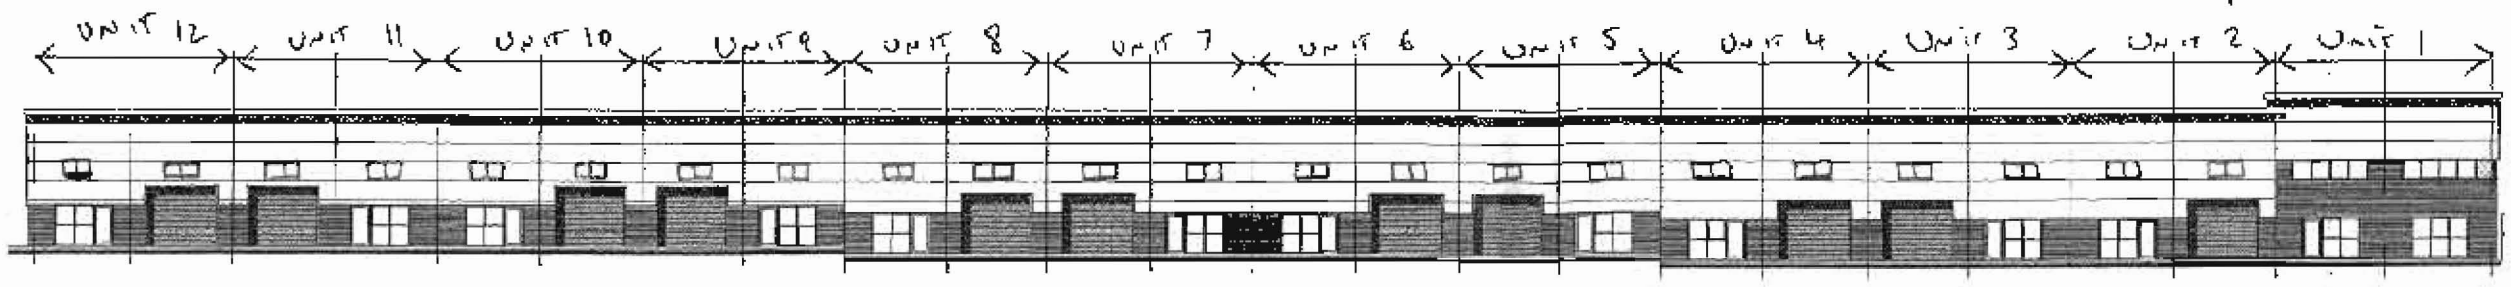

FRONT ELEVATION TO JAMES STREET

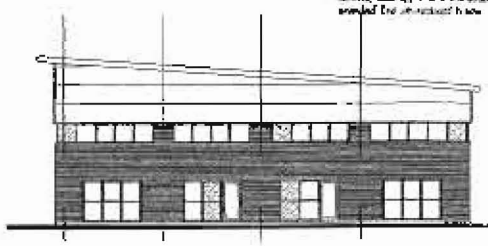

SIDE ELEVATION TO VARLEY STREET

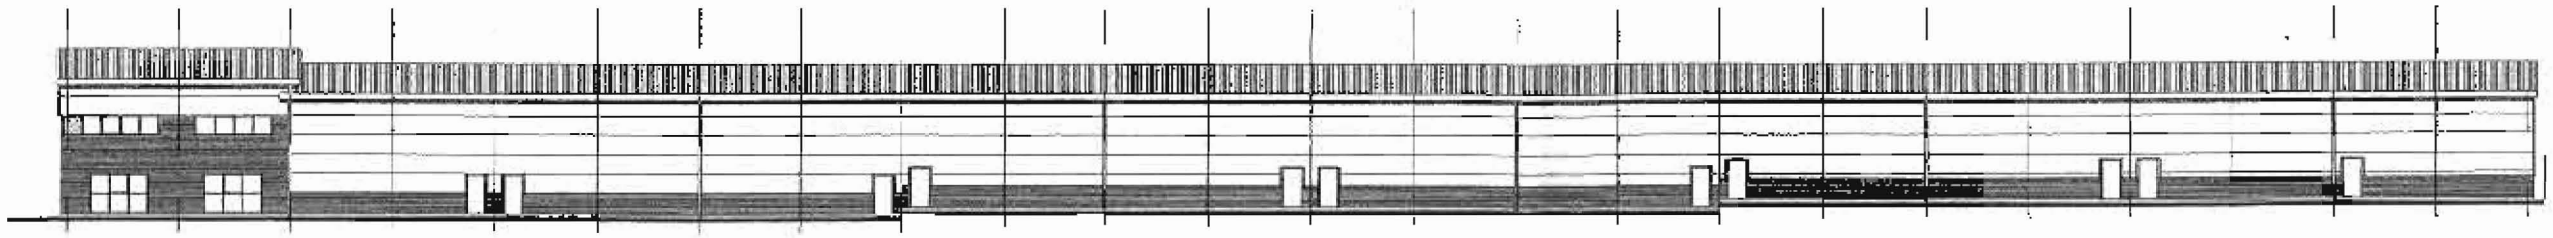

REAR ELEVATION TO VICKERS STREET

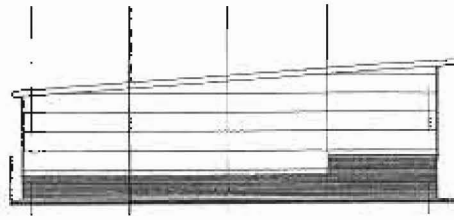

SIDE ELEVATION TO POCHIN STREET
boundary fence omitted for clarity

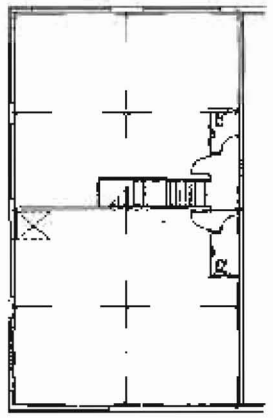

FIRST FLOOR PLAN TO OFFICES

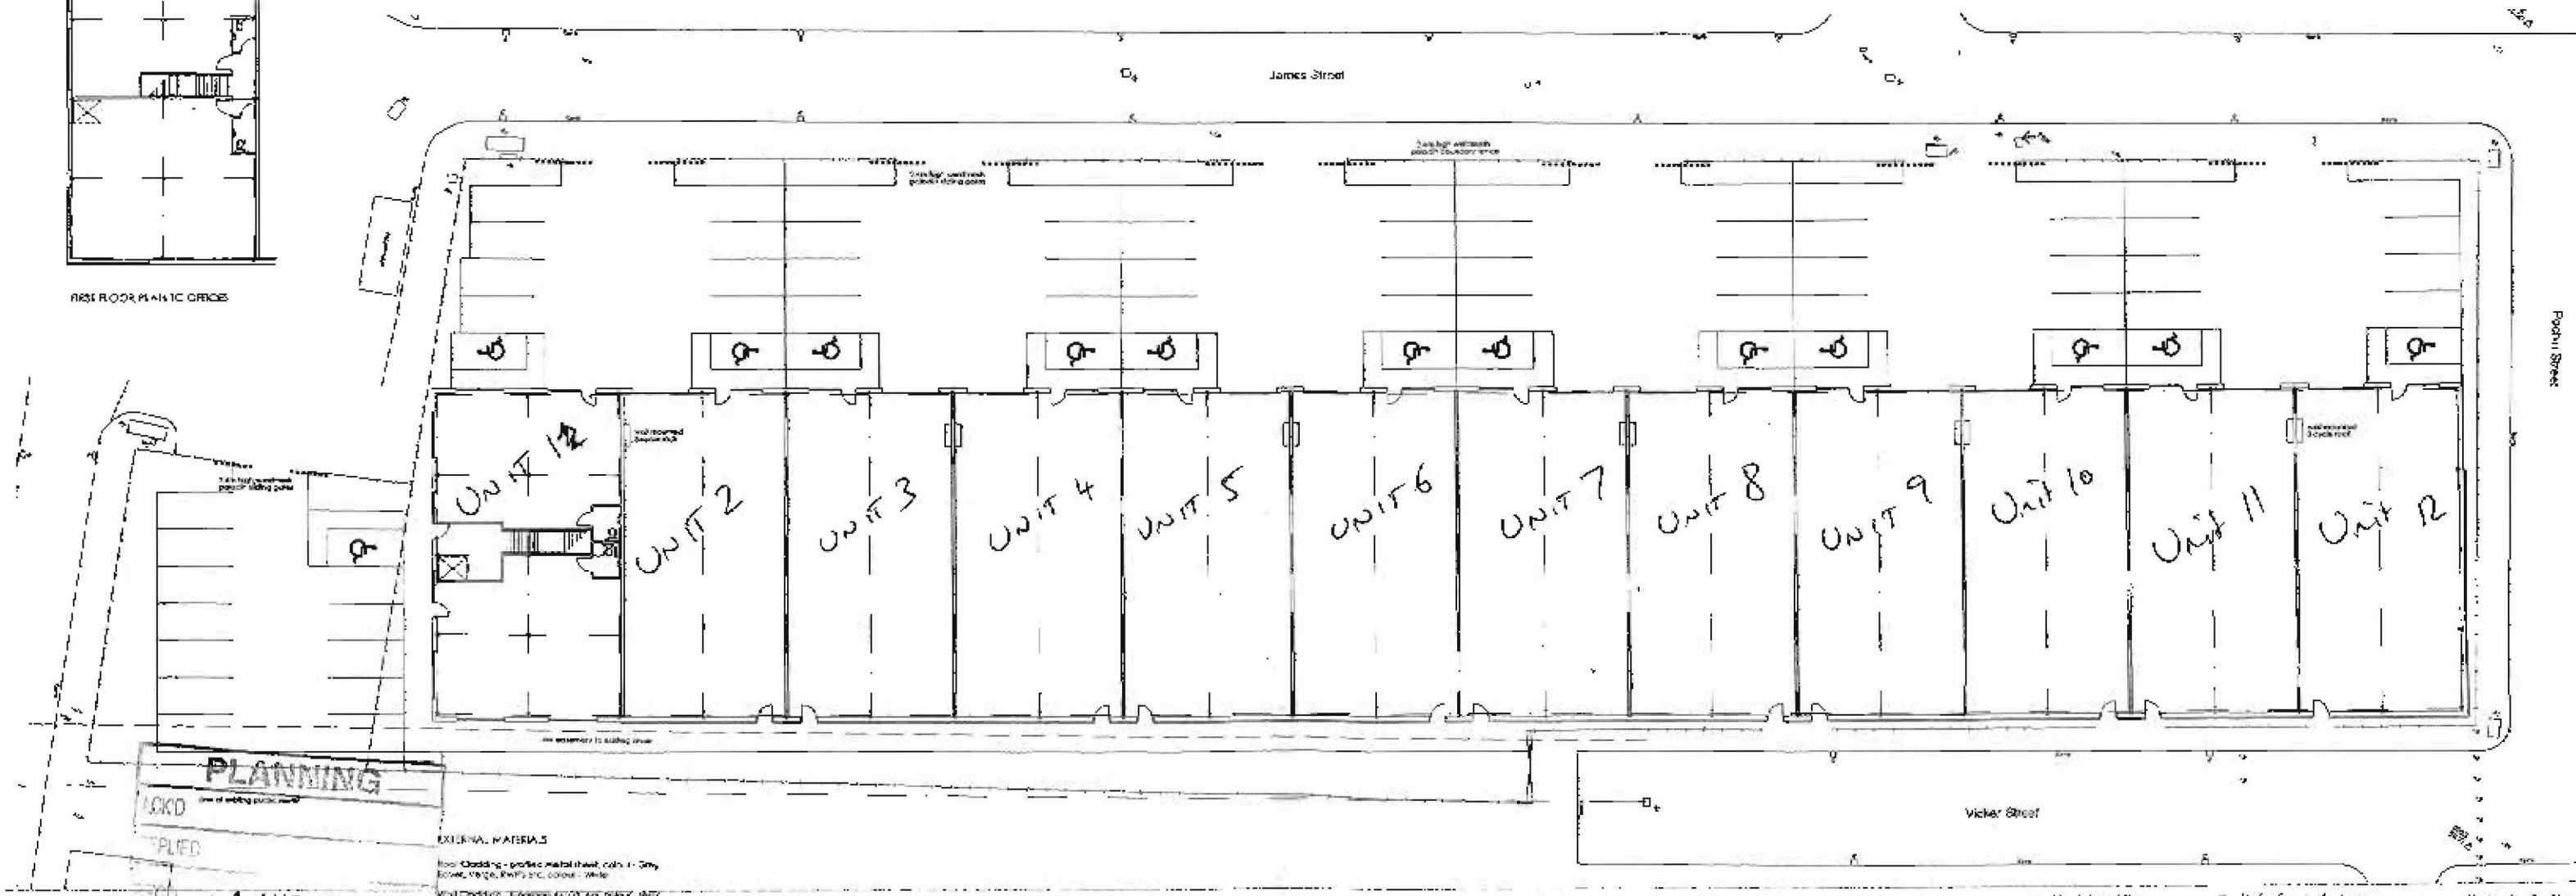

PLANNING
ACKD
REPLIED
REC'D - 1 AUG 2008
FOIL ACTION

EXTERNAL MATERIALS

Roof Cladding - profile metal sheet, colour - Grey
Eaves, Verge, RWPs etc, colour - White

Wall Cladding - Kingspan to 100 mm, colour - Grey
Trims, Flashings etc, colour - White

Brickwork to Offices & part meter or Units

Glazed Screens & Personnel Doors, colour - Grey

Loading Doors, colour - Grey

- New Industrial Units
- Varley Street, Manchester
- Proposed Plans & Elevations
- May 2008
- 1:400 @ A3
- 1291 / 10s

NENEM
COURTEN
ARCHITECTS