

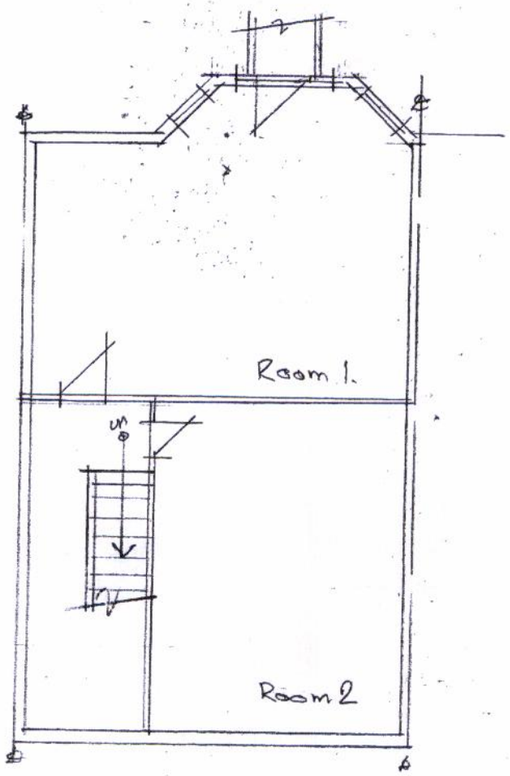


BASEMENT (Existing)

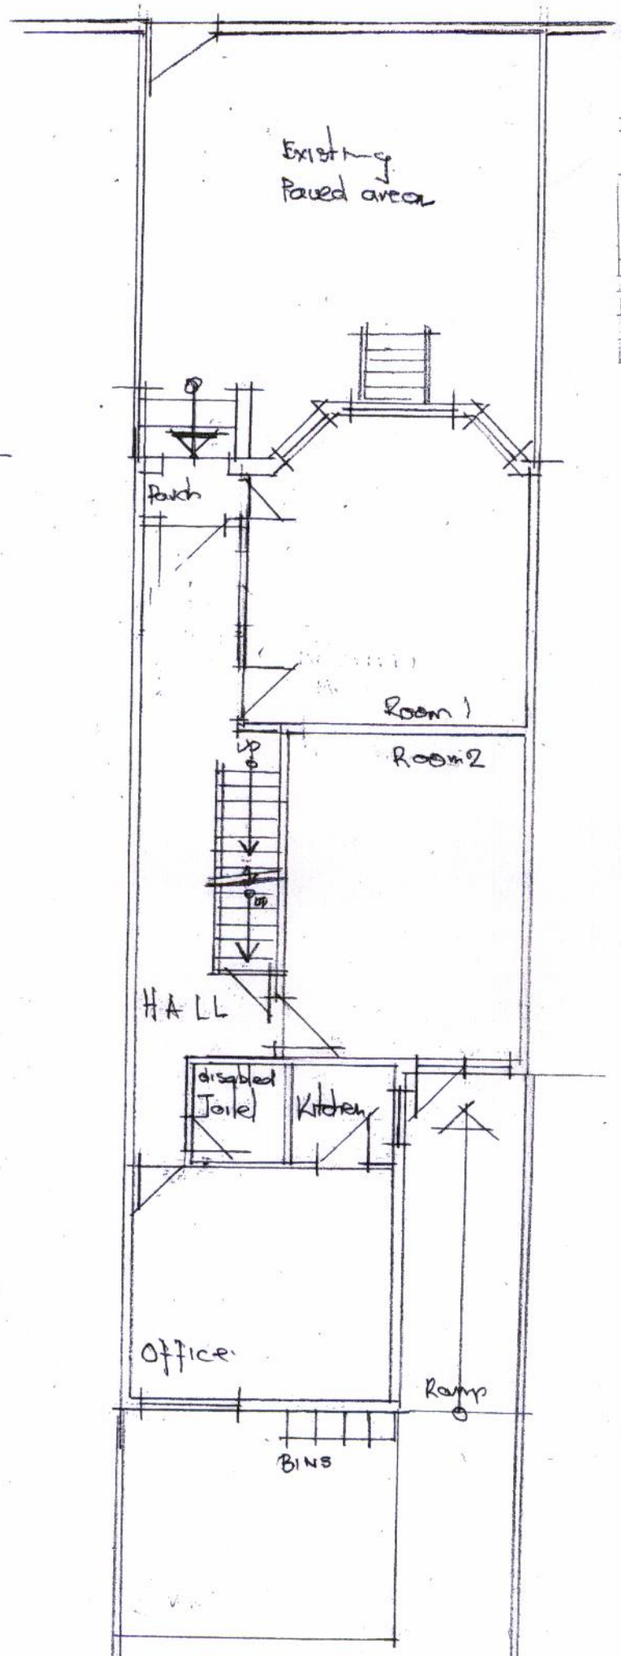


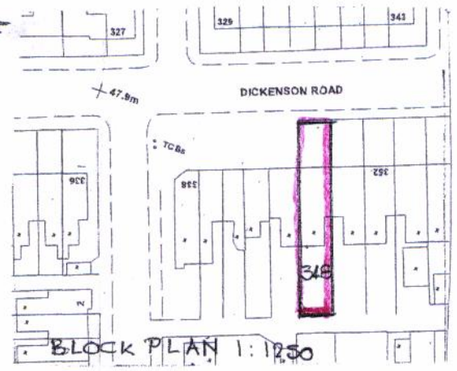


BLOCK PLAN 1:1250

GROUND FLOOR PLAN (Existing)

Pave Area

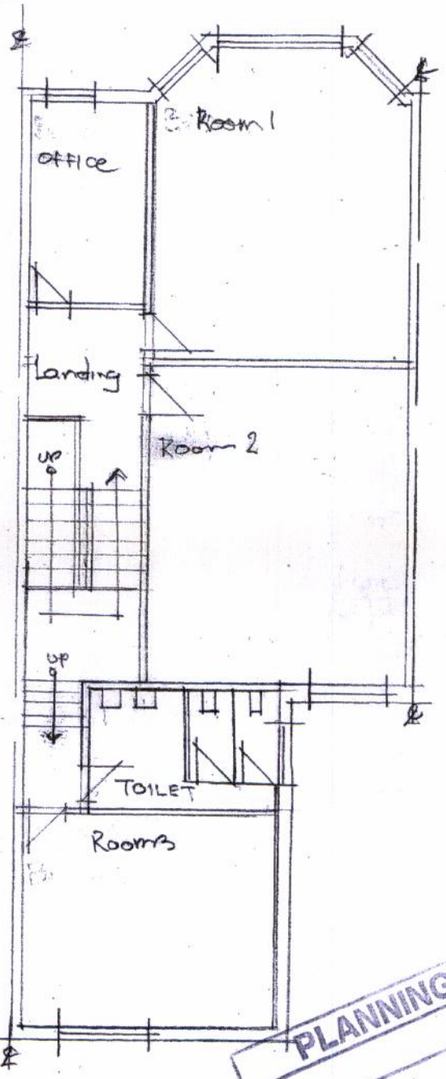

FIRST FLOOR PLAN

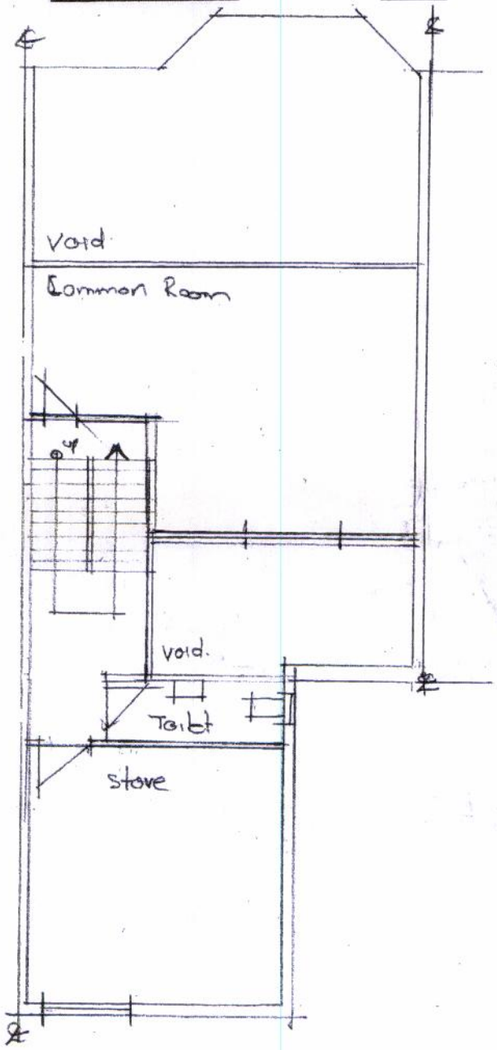

SECOND FLOOR PLAN

PLANNING
ACK'D
RECD 25 FEB 2010

PDC ARCHITECTS

SCALE:	1:100	Drg. No.
DATE:	02:10	954.03

PROJECT DESIGN CONSULTANTS
BARCLAY HOUSE, 35 WHITWORTH ST. WEST
M A N C H E S T E R, M 1 5 N G
Telephone +44 (0) 161 228 2370
Facsimile +44 (0) 161 236 2646