

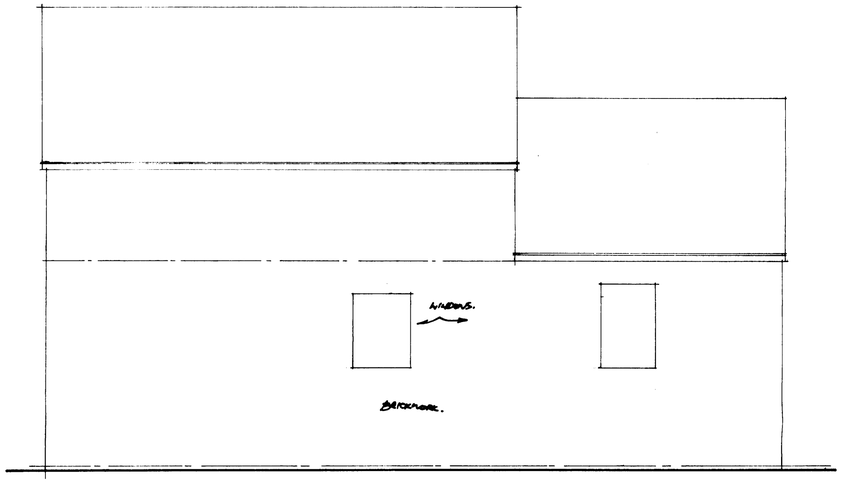



SIDE ELEVATION.

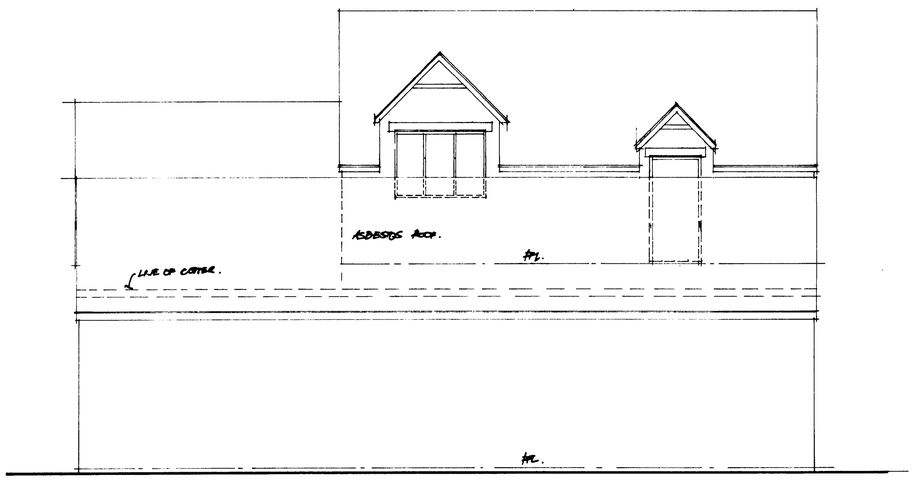

SIDE ELEVATION (TO WOOD RD).

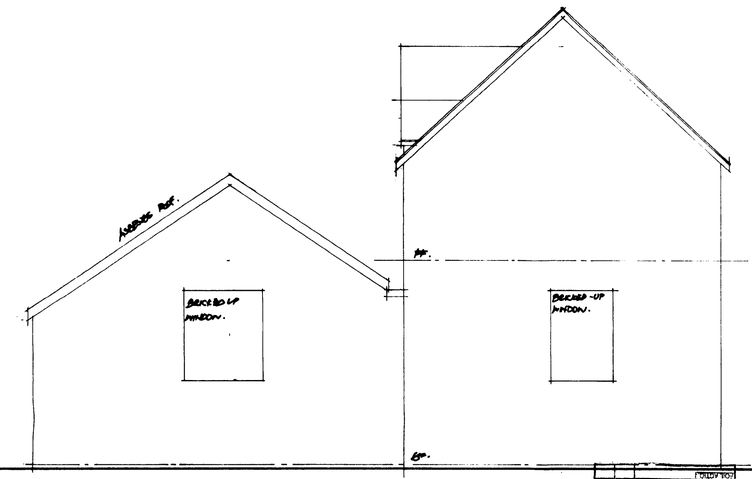

REAR ELEVATION.

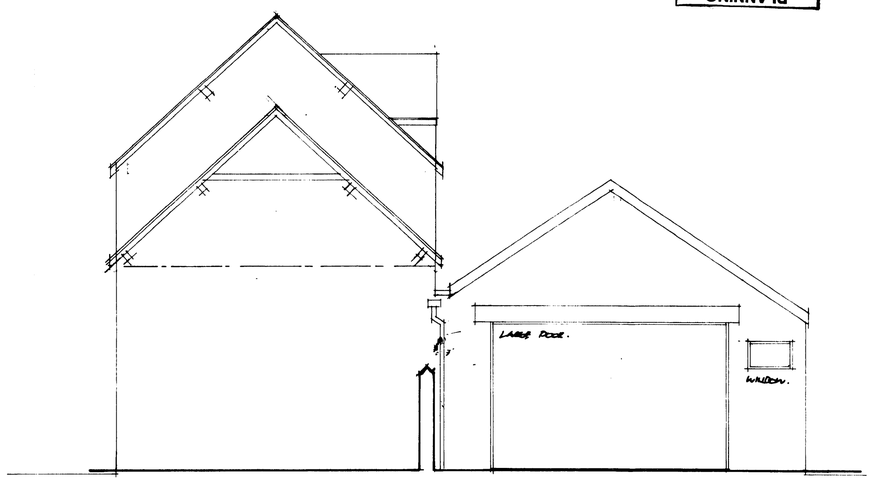

FRONT ELEVATION.

PLANNING
ACKD
REPLIED
RECD 2 2 MAY 2008

ALAN JOLLEY DESIGN SERVICES

LIMITED

THE OLD VICARAGE, WALL STREET, SPRINGFIELD, WIGAN. WN6 7NA GREATER MANCHESTER
TEL: (01942) 244836 FAX: (01942) 826112 PSALM 20 v.4

REV.	AMENDMENT	DATE

PROJECT:
PROPOSED HOUSE CONVERSION
REAR OF 3 WOOD ROAD,
WHALLEY RANGE,
MANCHESTER.

TITLE:
ELEVATIONS AS EXISTING.

HT • 1491 • 02

DATE: APRIL 2008

SCALE: 1:50

DRAWN BY: ~~ALDS~~. CHECKED:

CLIENT:

M 467611 B