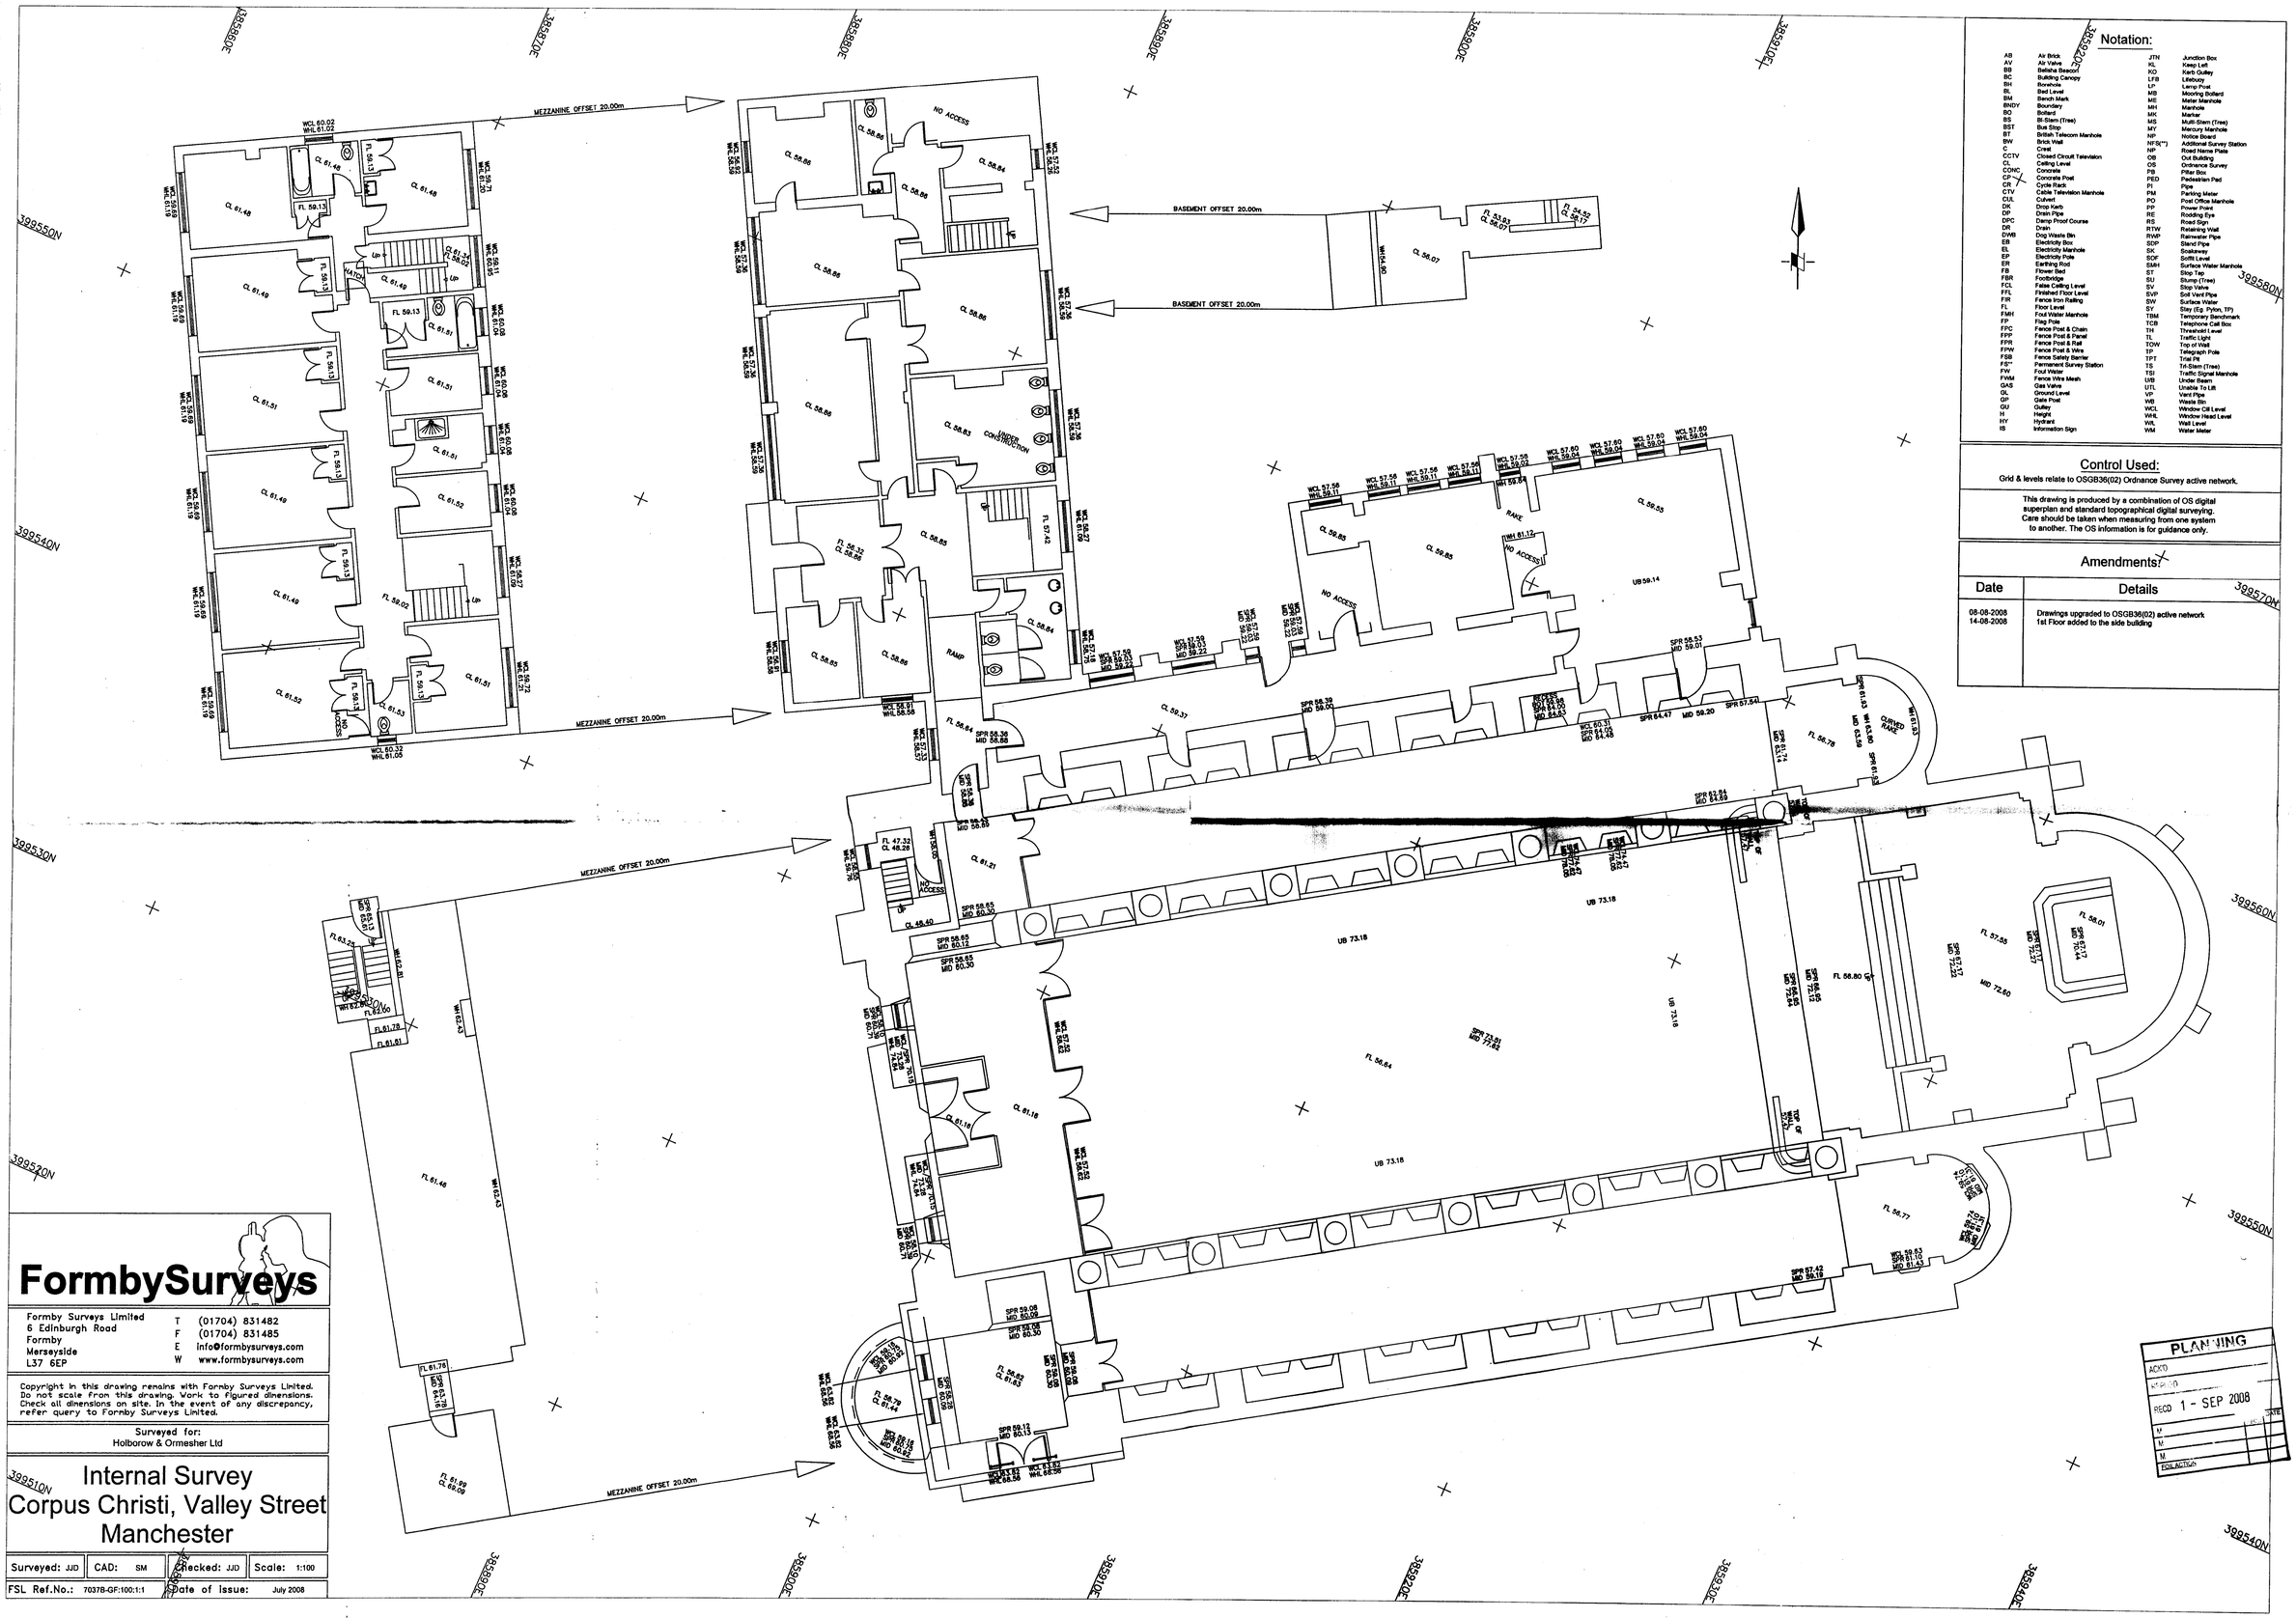

Notation:

AB	Air Brick	JTN	Junction Box
AV	Air Valve	KL	Keep Left
BB	Bellaha Beacon	KO	Kerb Outley
BC	Building Canopy	LFB	Lifebuoy
BH	Borehole	LP	Lamp Post
BL	Bed Level	MB	Mooring Bollard
BM	Bench Mark	ME	Meter Manhole
BNDY	Boundary	MH	Manhole
BO	Bollard	MK	Marker
BS	Bi-Stem (Tree)	MS	Multi-Stem (Tree)
BST	Bus Stop	MY	Mercury Manhole
BT	British Telecom Manhole	NP	Notice Board
BW	Brick Wall	NPS(**)	Additional Survey Station
C	Crest	NP	Road Name Plate
CCTV	Closed Circuit Television	OB	Out Building
CL	Ceiling Level	OS	Ordnance Survey
CONC	Concrete	PB	Pillar Box
CP	Concrete Post	PED	Pedestrian Pad
CR	Cycle Rack	PI	Pipe
CTV	Cable Television Manhole	PM	Parking Meter
CUL	Culvert	PO	Post Office Manhole
DK	Drop Kerb	PP	Power Point
DP	Drain Pipe	RE	Rodding Eye
DPC	Damp Proof Course	RS	Road Sign
DR	Drain	RTW	Retaining Wall
DWB	Dog Waste Bin	RWP	Rainwater Pipe
EB	Electricity Box	SDP	Stand Pipe
EL	Electricity Manhole	SK	Soakaway
EP	Electricity Pole	SOF	Soffit Level
ER	Earthing Rod	SMH	Surface Water Manhole
FB	Flower Bed	ST	Stop Tap
FBR	Footbridge	SU	Stump (Tree)
FCL	False Ceiling Level	SV	Stop Valve
FFL	Finished Floor Level	SVP	Soil Vent Pipe
FIR	Fence Iron Railing	SW	Surface Water
FL	Floor Level	SY	Stay (Eg. Pylon, TP)
FMH	Foul Water Manhole	TBM	Temporary Benchmark
FP	Flag Pole	TCB	Telephone Call Box
FPC	Fence Post & Chain	TH	Threshold Level
FPP	Fence Post & Panel	TL	Traffic Light
FPR	Fence Post & Rail	TOW	Top of Wall
FPW	Fence Post & Wire	TP	Telegraph Pole
FSB	Fence Safety Barrier	TPT	Trial Pit
FS**	Permanent Survey Station	TS	Tri-Stem (Tree)
FW	Foul Water	TSI	Traffic Signal Manhole
FWM	Fence Wire Mesh	UIB	Under Beam
GAS	Gas Valve	UTL	Unable To Lift
GL	Ground Level	VP	Vent Pipe
GP	Gate Post	WB	Waste Bin
GU	Gulley	WCL	Window Cill Level
H	Height	WHL	Window Head Level
HY	Hydrant	WL	Wall Level
IS	Information Sign	WM	Water Meter

Control Used:

Grid & levels relate to OSGB36(02) Ordnance Survey active network.

This drawing is produced by a combination of OS digital superplan and standard topographical digital surveying. Care should be taken when measuring from one system to another. The OS information is for guidance only.

Amendments:

Date	Details
08-08-2008	Drawings upgraded to OSGB36(02) active network
14-08-2008	1st Floor added to the side building

FormbySurveys

Formby Surveys Limited
6 Edinburgh Road
Formby
Merseyside
L37 6EP

T (01704) 831482
F (01704) 831485
E info@formbysurveys.com
W www.formbysurveys.com

Copyright in this drawing remains with Formby Surveys Limited. Do not scale from this drawing. Work to figured dimensions. Check all dimensions on site. In the event of any discrepancy, refer query to Formby Surveys Limited.

Surveyed for:
Holborow & Ormesher Ltd

Internal Survey
Corpus Christi, Valley Street
Manchester

Surveyed: JJD	CAD: SM	Checked: JJD	Scale: 1:100
FSL Ref.No.: 7037B-GF:100:1:1		Date of Issue: July 2008	