
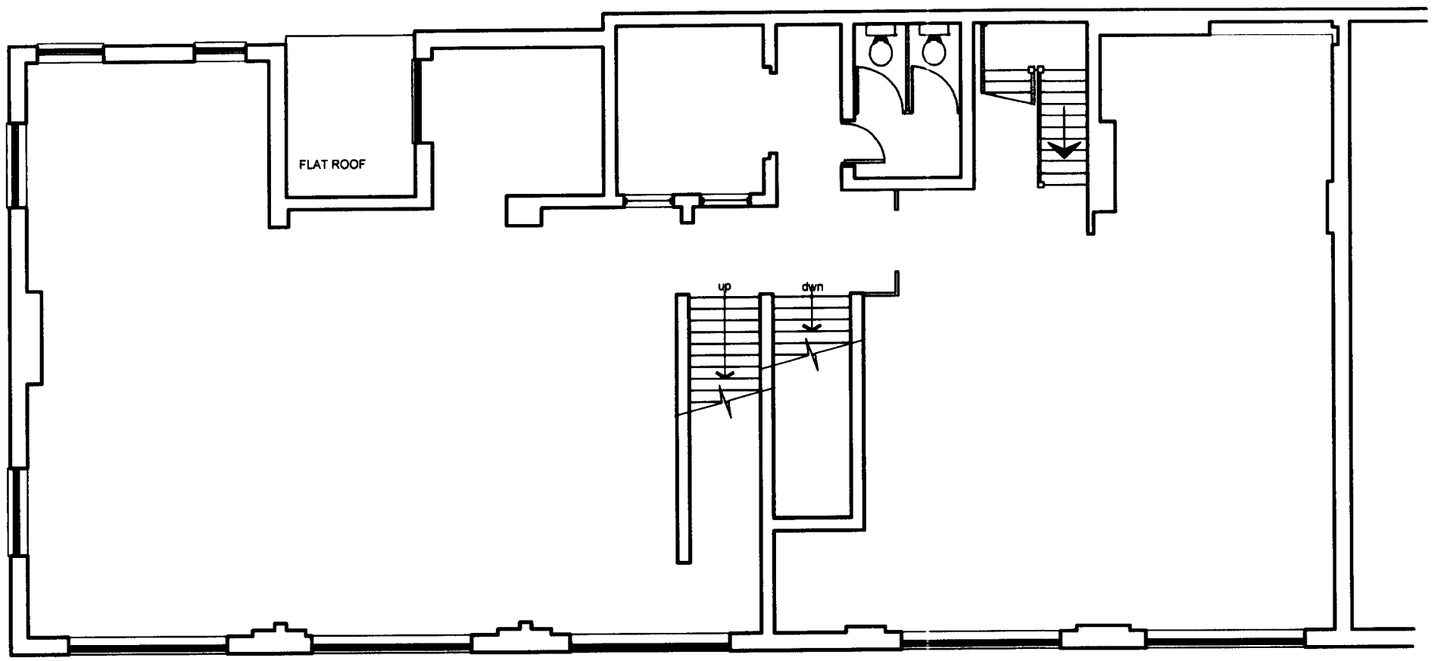



EXISTING FIRST FLOOR

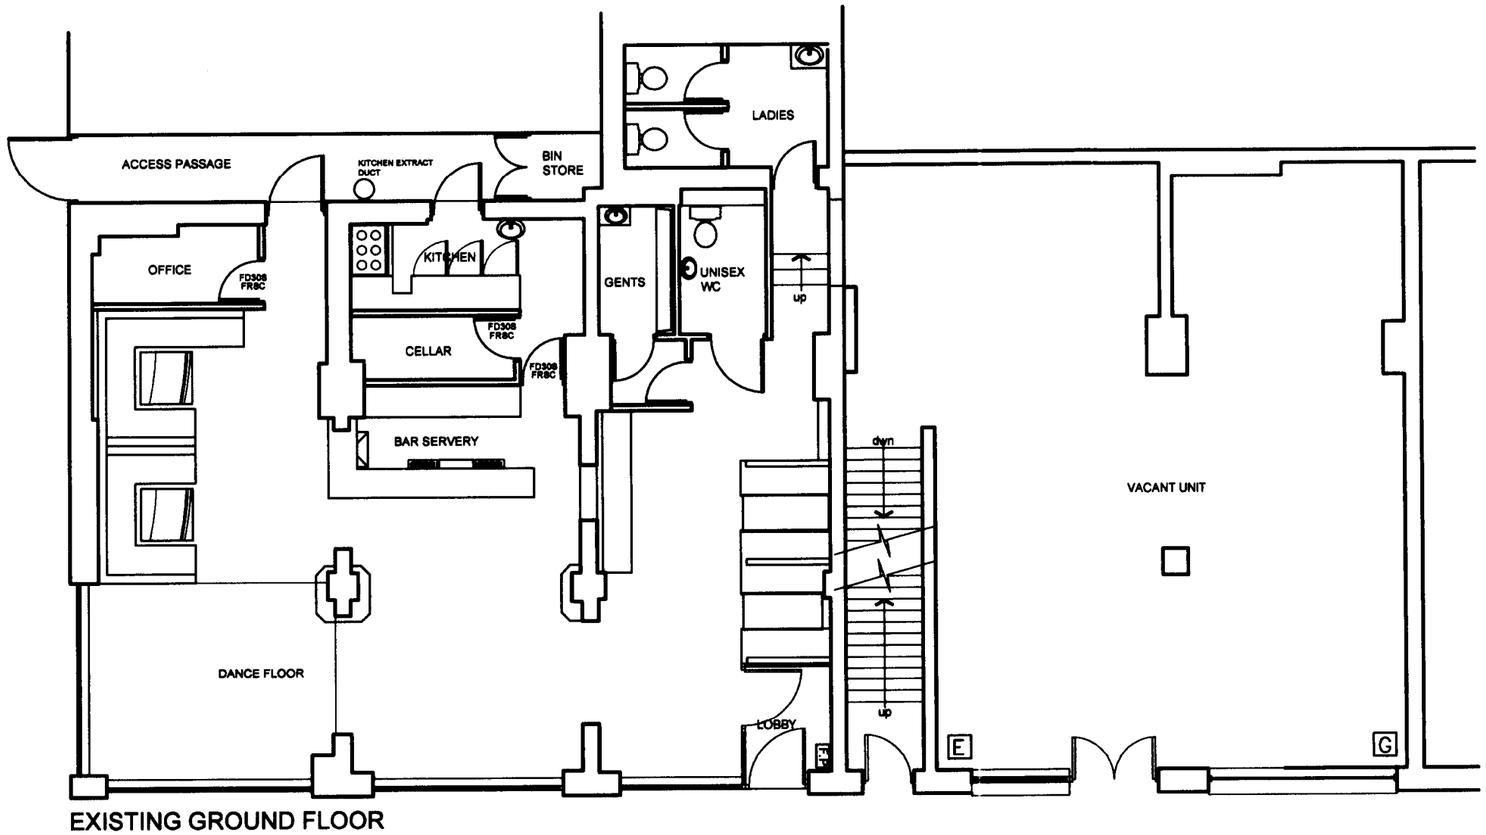


EXISTING GROUND FLOOR
EDA = 82 m/sq or 882 sq/ft

PLANNING
27 MAY 2009
INIT. REC'D DATE
FOR ACTION

rca
creative . interiors . design

REVISIONS

CLIENT A PLACE CALLED COMMON Ltd

JOB A PLACE CALLED COMMON
39-45 EDGE STREET MANCHESTER

TITLE EXISTING PLAN LAYOUTS

JOB NO. 1062 DRAWING NO. PL01

SCALE 1:100 DATE 20.04.09.

**RCA Interiors**
226A Stockport Road . Timperley . Cheshire . WA15 7UA
**tel: 0161 980 1020**
fax: 0161 980 1118 . www.rcainteriors.co.uk

RCA Interiors is a trading style of Richard Chadwick Associates Ltd