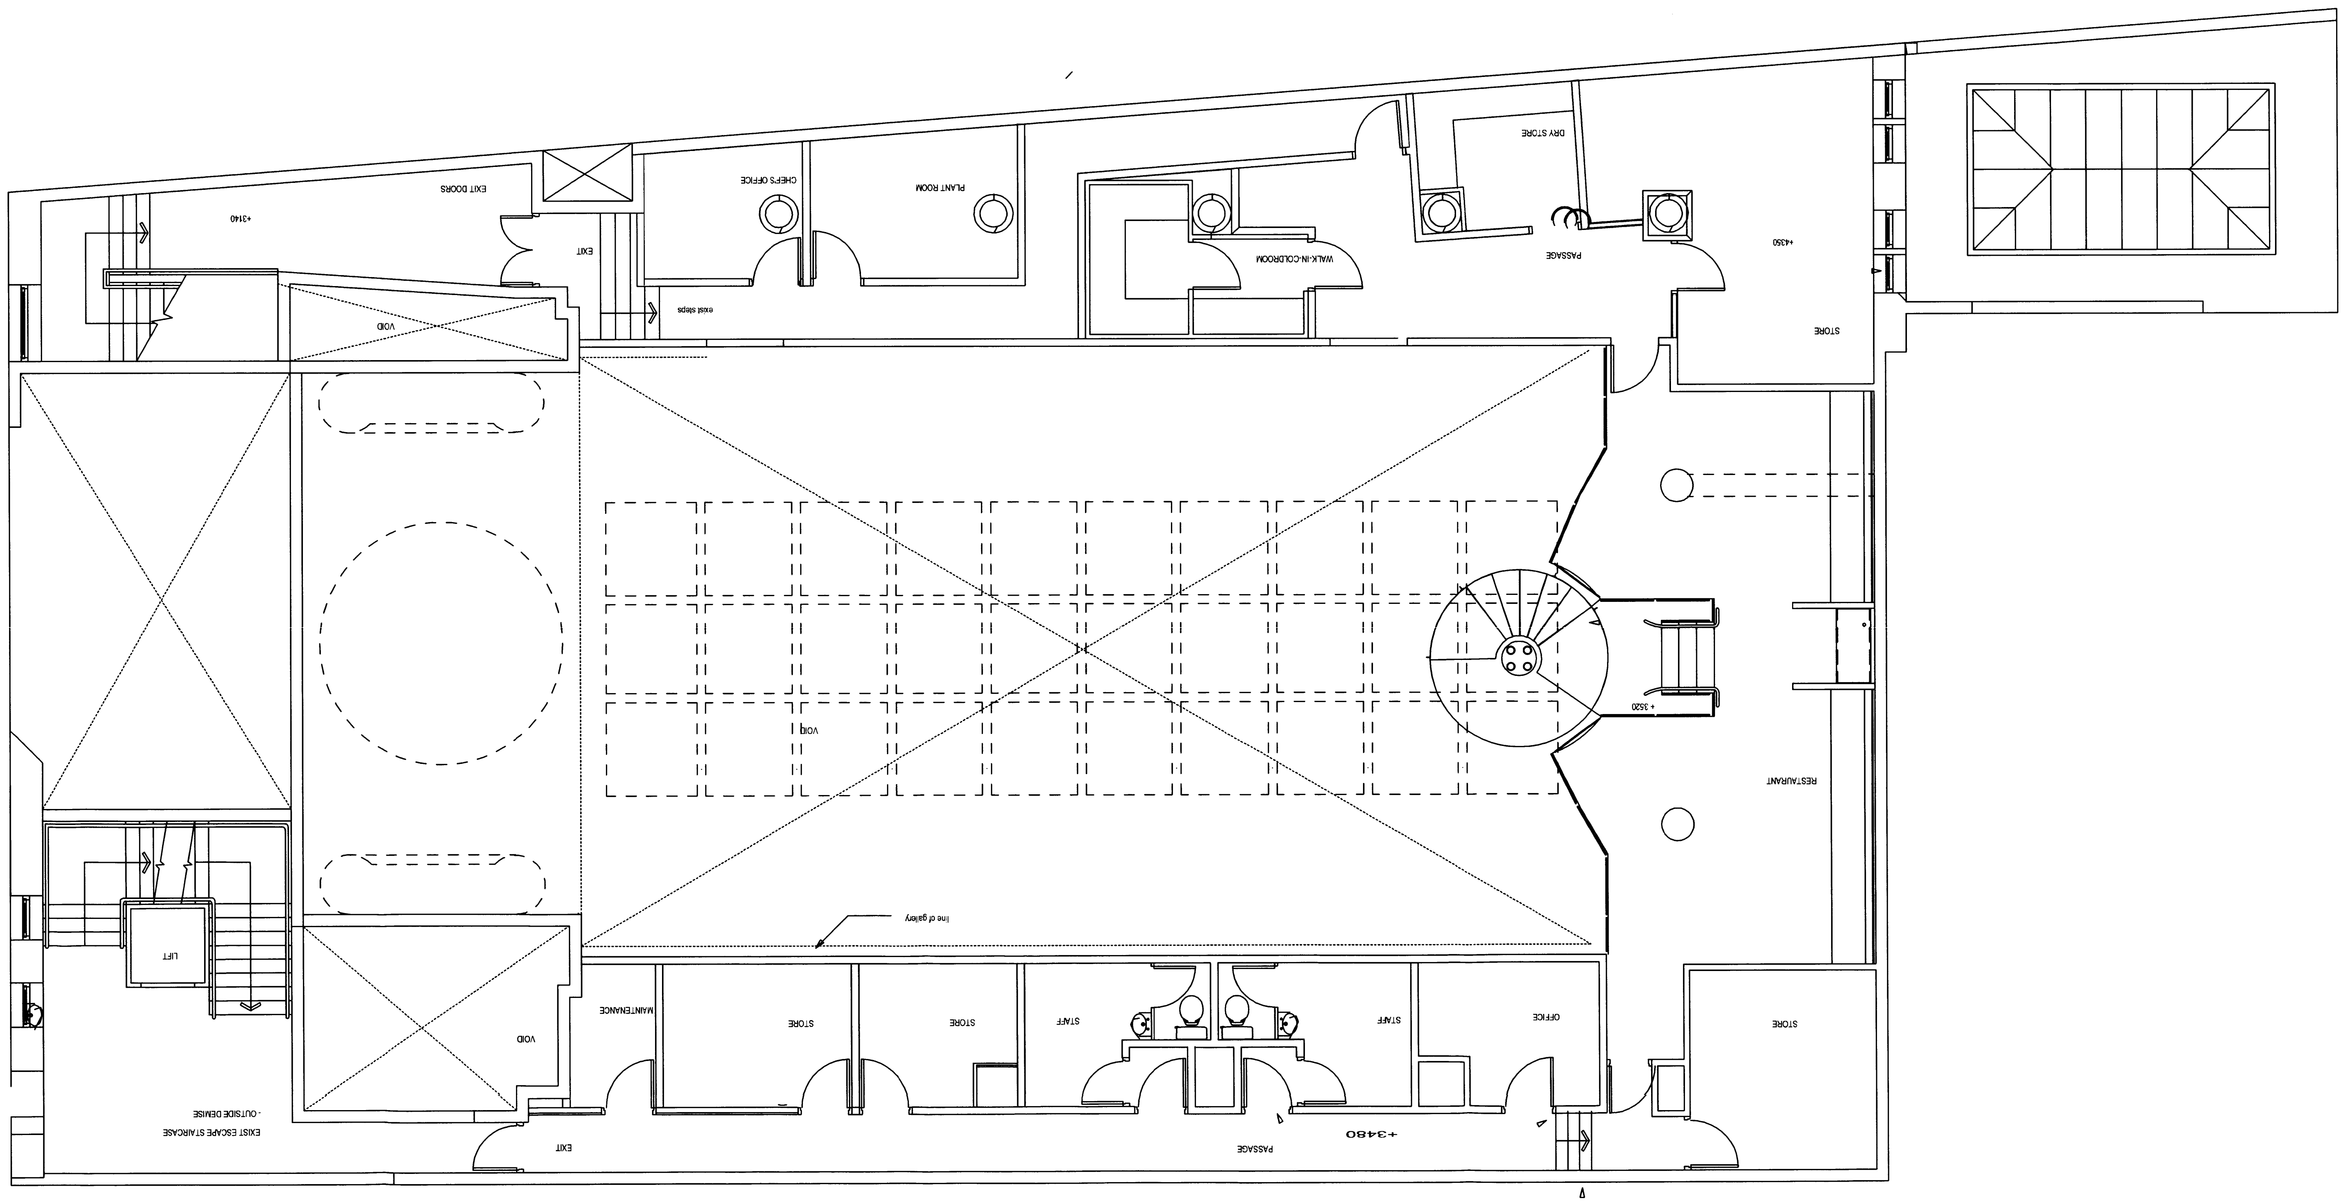



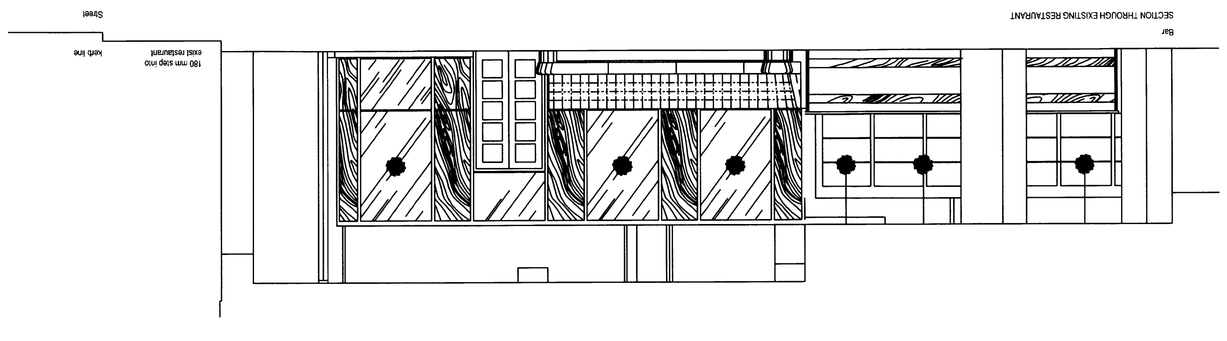



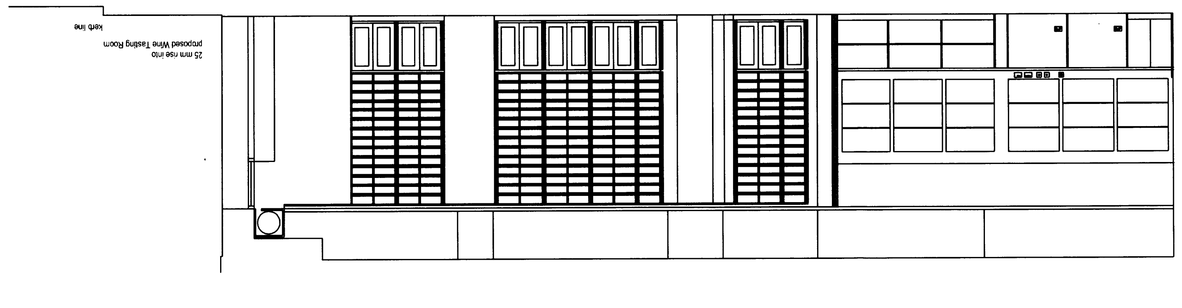

PLANNING
ADVD
REPLIED
RECD - 8 JUL 2008
No.
Name
Initials
REVISIONS

Tel: 0161 833 4333

Drawing: EXISTING: MEZZANINE SECTION ELEVATIONS

Drawing No: 0203

Project No: 351

Scale : 1:50 @ A0 Do Not Scale

Date : 15.11.07

A P W Associates
2 Wych Heath,
Rickfield Road,
Osted,
Surrey,
KH8 0HA

T: 01883 717079
F: 01883 713517

E: apwassociates_dtmon.co.uk

Copyright ©
These drawings are the property of A P W associates and may reserve copyright with an unauthorised copying in whole or part in any form of reproduction is permitted.

This drawing must not be released for reference and contents may not be disclosed to any third party without written consent from A P W Associates.

Contractor Authorities must be taken in preference to scaled dimensions and to be verified on site.

01	04.07.08	Section added

Revisions :

Project : Gaucho Manchester

Site Address:

2a St Marys Street
Manchester M3 2LB