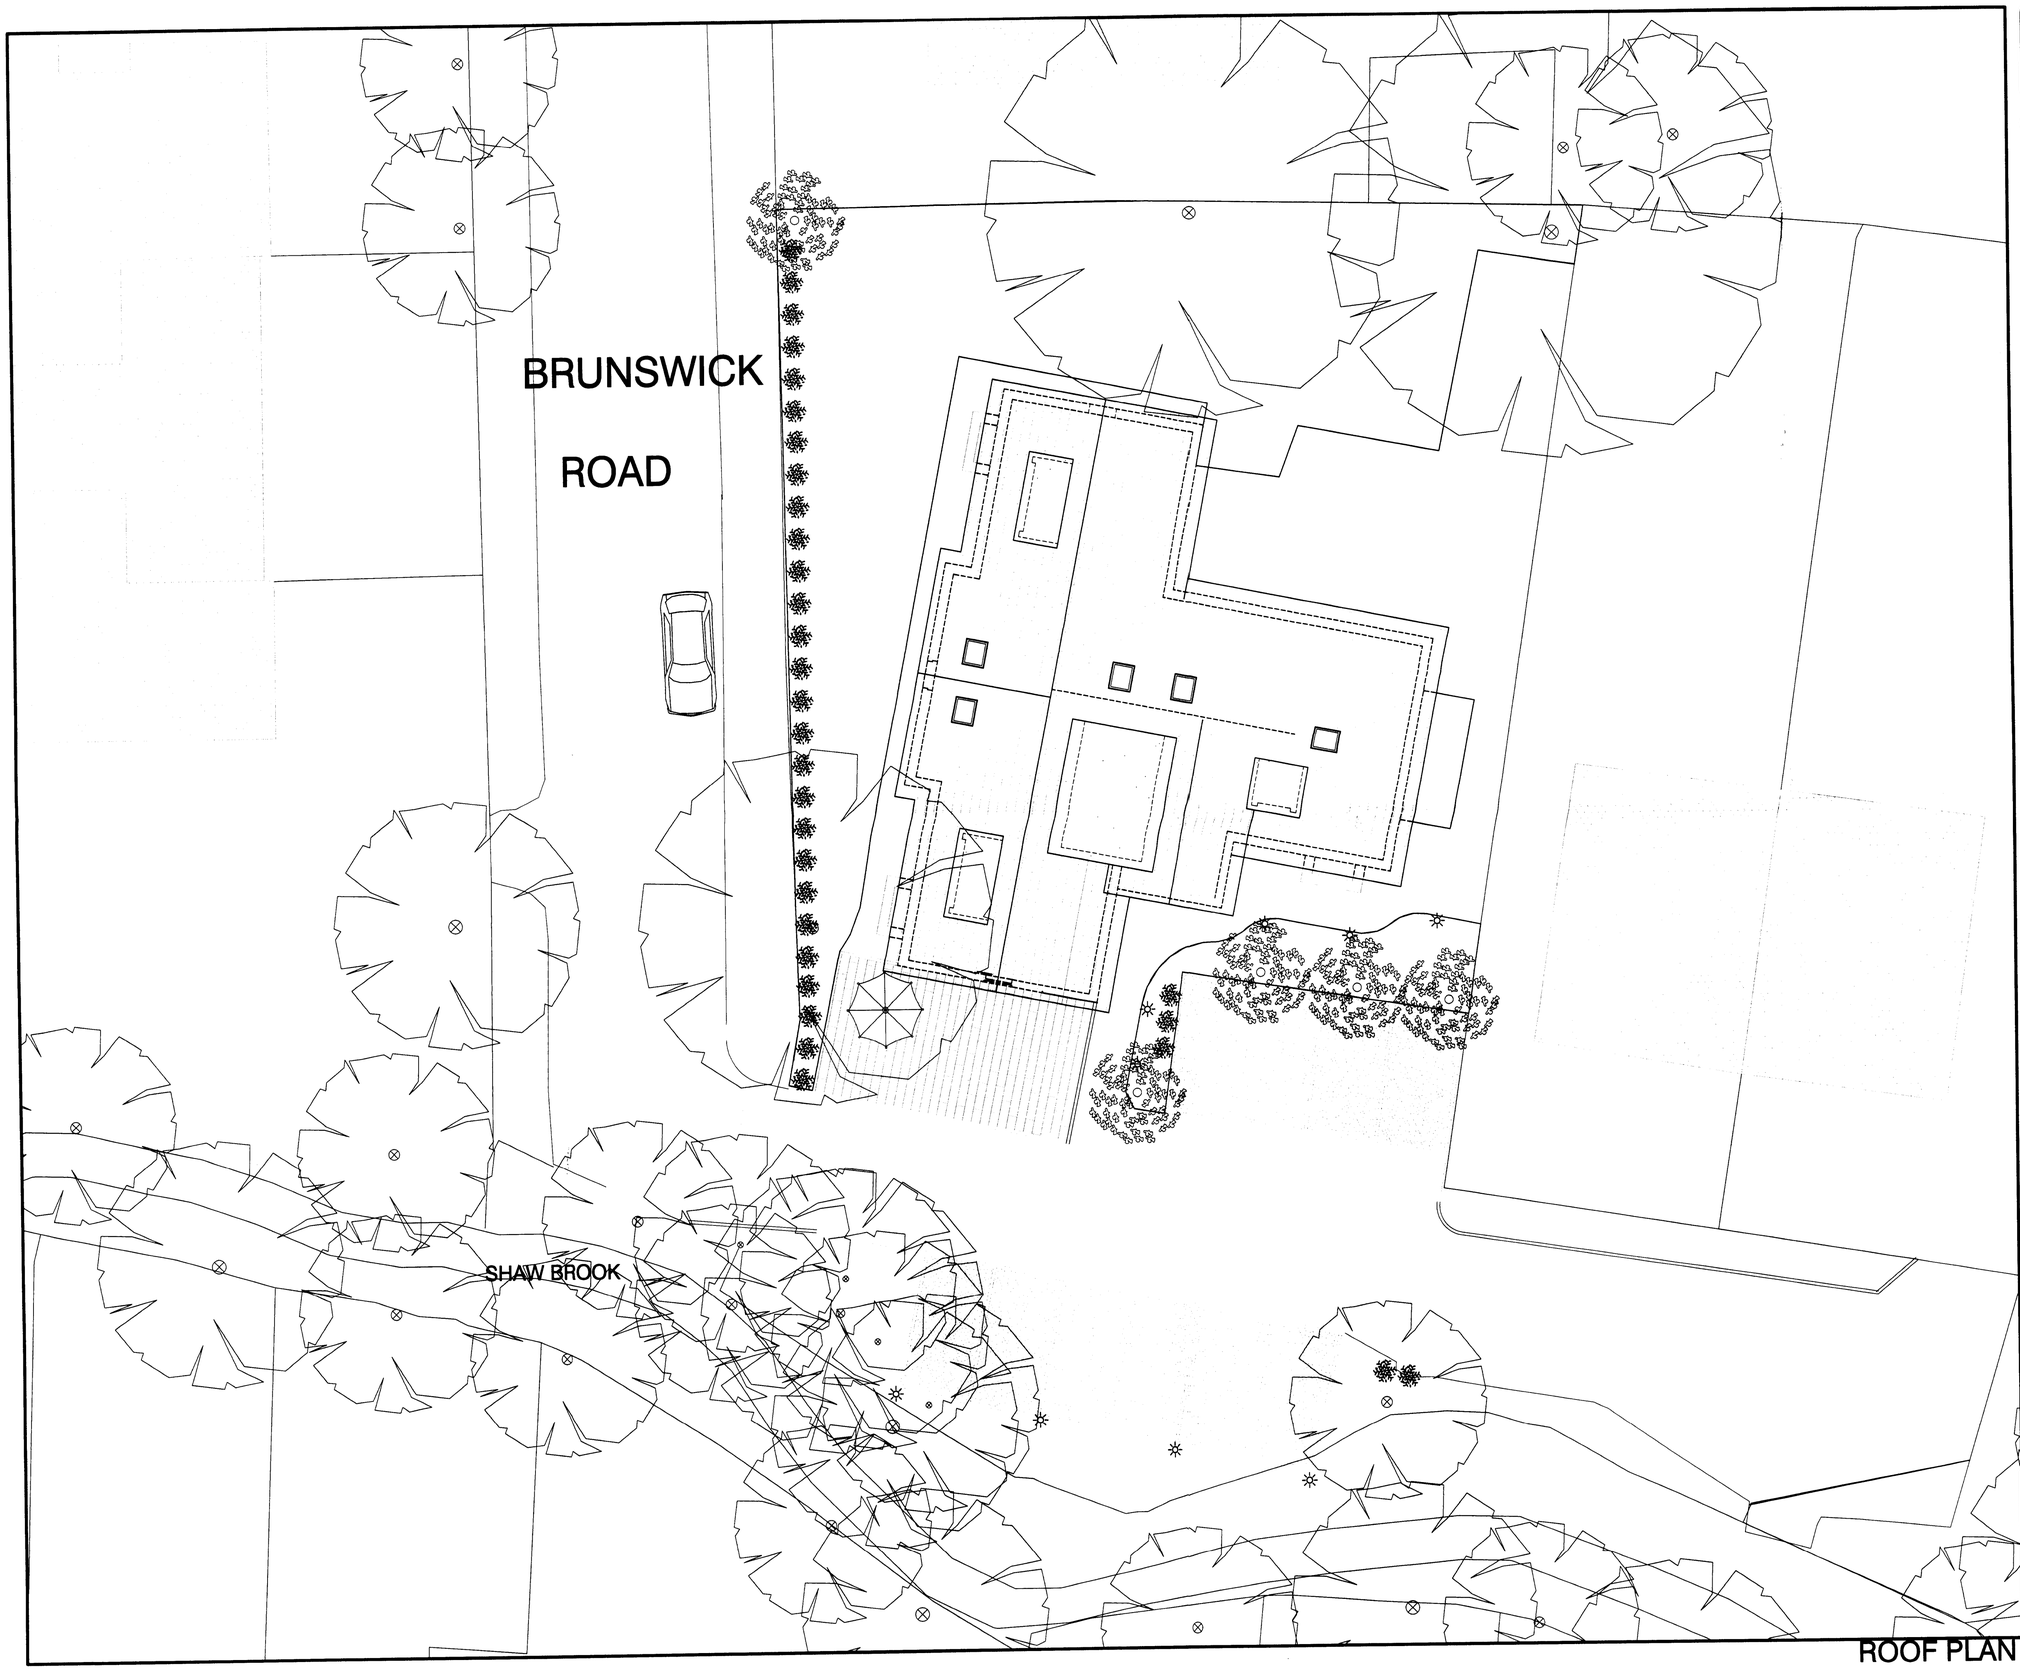

ROOF PLAN

Where dimensions are not given,drawings must not be scaled and the matter referred to the Architect. In the event of any detail or dimensional conflict between drawings, the matter must be referred to the Architect for clarification. Do not scale from this drawing.

This drawing is not to be copied or disclosed by or to any unauthorised persons without the prior written consent from Urbane Forms Ltd .

Notes

PLANNING
ACKD
REPLIED
20 MAY 2008

B	Landscaping & car park amended.	13.05.08 JA
A	Landscaping & car park amended, balcony omitted	24.04.08 JA

Status: PLANNING

Drawn: JA

Date: 10 Feb 2008

Scale @ A1: 1/100

Review:

Client: A 2 Z INVESTMENTS

Project: RESIDENTIAL

Drawing Number: 07016-(0-)14B
CAD File

Drawing Title: ROOF PLAN

URBANE
architects
designers
project
managers

57 Princess Street
Manchester
M2 4EQ

T : +44(0)161 236 0688
F : +44(0)161 236 0690
E : info @urbaneforms.com
www.urbaneforms.com